

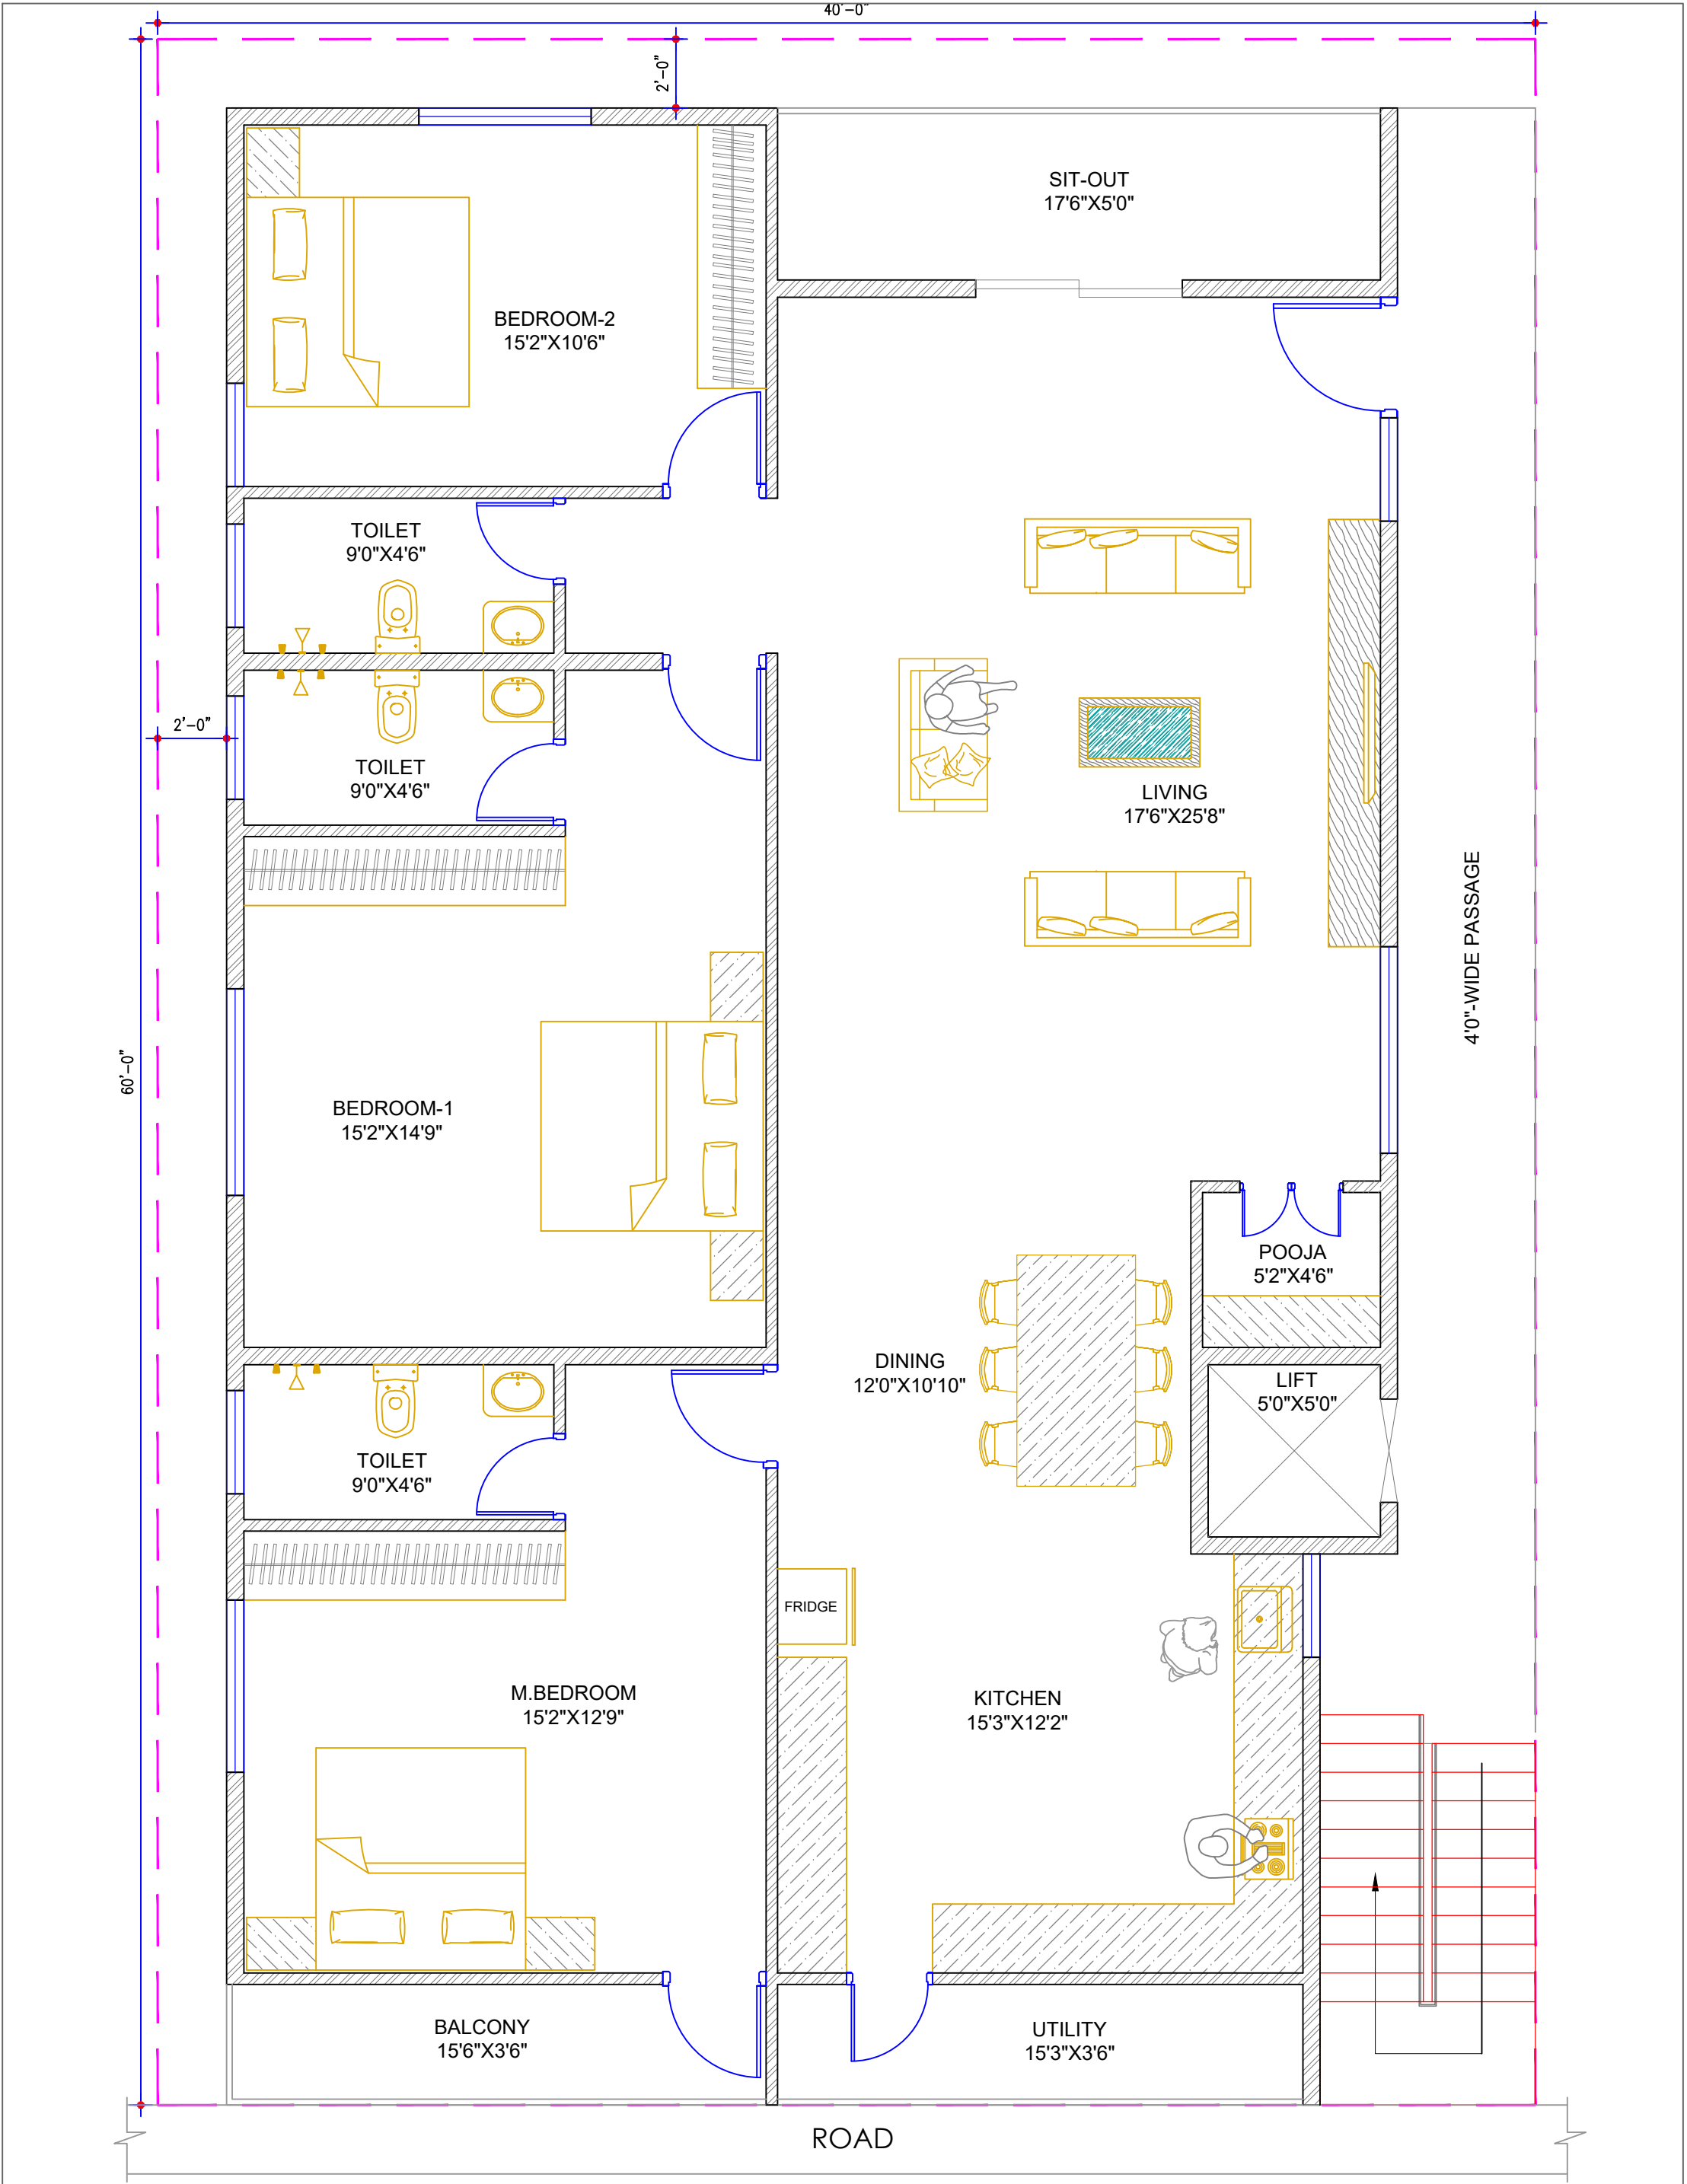




CLIENT: Mr. ASHWATH		NOTES: 01. ALL DIMENSIONS ARE IN INCHES & LEVELS ARE IN FEET. 02. DO NOT SCALE THE DRG. FOLLOW WRITTEN DIMENSIONS ONLY.		REVISIONS				ORIENTATION: 		COPY RIGHT		THIS DRAWING IS THE PROPERTY OF HOUSE CONSTRUCT AND NOT TO BE USED OR COPIED WITHOUT THEIR PRIOR CONSENT OR APPROVAL				PRIME CONSULTANTS	
				ISSUED TO	NO.	DATE	BY			DRAWN	KIRAN	CHECKED	AMAN				
PROJECT: PROPOSED RESIDENCE FOR Mr. ASHWATH AT MYSURU.		TITLE : GROUND FLOOR PLAN		TO CLIENT	01	28.12.2023	DATE	24.11.2023	SHEET	1 OF 1	STATUS :	FOR APPROVAL ONLY				
				TO CLIENT	01	05.01.2024	JOB NO.	NO.RFS.- 43	SCALE	N.T.S						
								DRG. NO.	AR-FP-01	REV. NO.	R0						



CLIENT: Mr. ASHWATH		NOTES: 01. ALL DIMENSIONS ARE IN INCHES & LEVELS ARE IN FEET. 02. DO NOT SCALE THE DRG. FOLLOW WRITTEN DIMENSIONS ONLY.		REVISIONS				ORIENTATION: 		COPY RIGHT		THIS DRAWING IS THE PROPERTY OF HOUSE CONSTRUCT AND NOT TO BE USED OR COPIED WITHOUT THEIR PRIOR CONSENT OR APPROVAL				PRIME CONSULTANTS 	
ISSUED TO NO. DATE BY																	
PROJECT:	PROPOSED RESIDENCE FOR Mr. ASHWATH AT MYSURU.	TITLE :	FIRST FLOOR PLAN	TO CLIENT 01 17.12.2023													
				TO CLIENT 01 05.01.2024													
								DRAWN KIRAN CHECKED AMAN				STATUS : FOR APPROVAL ONLY					
				DATE 28.12.2023 SHEET 1 OF 1													
				JOB NO. NO.RFS.- 43 SCALE N.T.S													
								DRG. NO. AR-FP-02		REV. NO. R0							