




CLIENT:	Mrs. SUPRIYA	NOTES: 01. ALL DIMENSIONS ARE IN INCHES & LEVELS ARE IN FEET. 02. DO NOT SCALE THE DRG. FOLLOW WRITTEN DIMENSIONS ONLY.		REVISIONS				ORIENTATION:	COPY RIGHT	THIS DRAWING IS THE PROPERTY OF HOUSE CONSTRUCT AND NOT TO BE USED OR COPIED WITHOUT THEIR PRIOR CONSENT OR APPROVAL			PRIME CONSULTANTS	
	PROPOSED RESIDENCE FOR Mrs. SUPRIYA AT BANGALORE.			ISSUED TO	NO.	DATE	BY							
PROJECT:		TITLE :	GROUND FLOOR PLAN (OPTION-2)	TO CLIENT	01	17.12.2023		DRAWN	KIRAN	CHECKED	AMAN	STATUS :	FOR APPROVAL ONLY
				TO CLIENT	02	30.12.2023		DATE	19.04.2024	SHEET	1 OF 1		
				TO CLIENT	03	19.04.2024		JOB NO.	NO.RFS.: 42	SCALE	N.T.S		
									DRG. NO.	SR-FP-01	REV. NO.	R0		

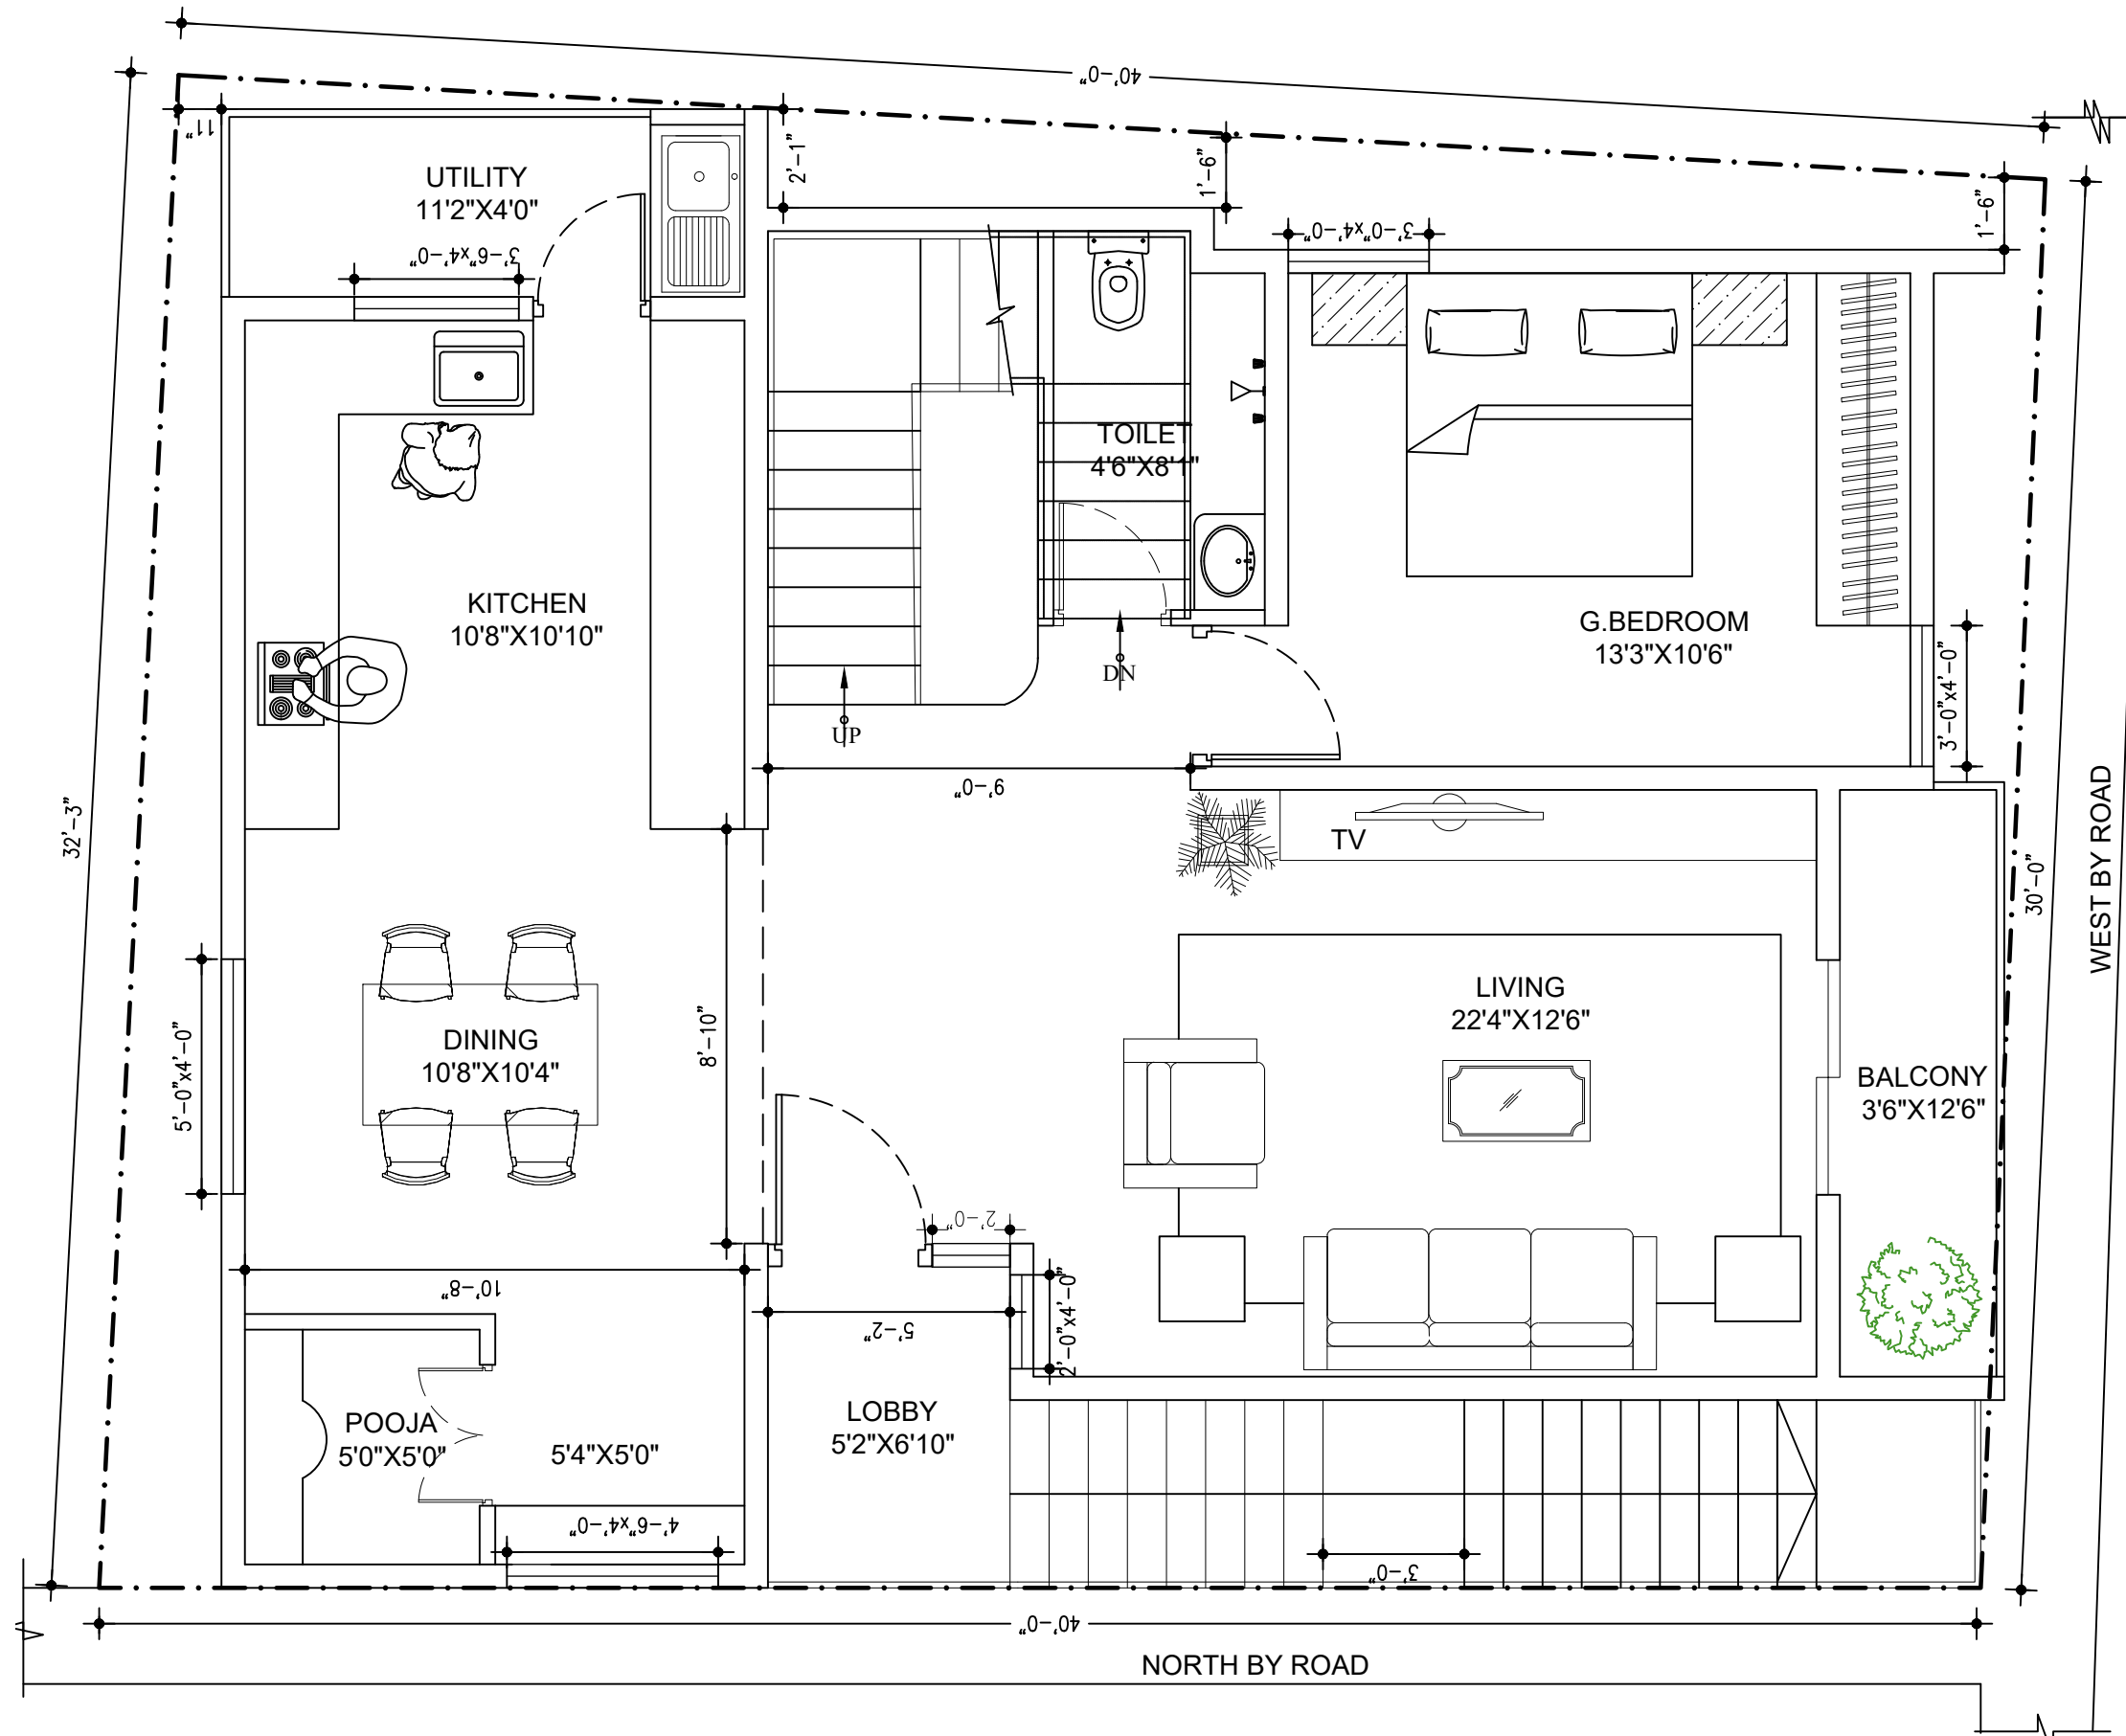



CLIENT:	Mrs. SUPRIYA	NOTES: 01. ALL DIMENSIONS ARE IN INCHES & LEVELS ARE IN FEET. 02. DO NOT SCALE THE DRG. FOLLOW WRITTEN DIMENSIONS ONLY.		REVISIONS				ORIENTATION: 	COPY RIGHT	THIS DRAWING IS THE PROPERTY OF HOUSE CONSTRUCT AND NOT TO BE USED OR COPIED WITHOUT THEIR PRIOR CONSENT OR APPROVAL			PRIME CONSULTANTS	
	PROPOSED RESIDENCE FOR Mrs. SUPRIYA AT BANGALORE.			ISSUED TO	NO.	DATE	BY							
PROJECT:		TITLE :	FIRST FLOOR PLAN (OPTION-2)	TO CLIENT	01	17.12.2023		DRAWN	KIRAN	CHECKED	AMAN	STATUS :	FOR APPROVAL ONLY
				TO CLIENT	01	30.12.2023		DATE	19.04.2024	SHEET	1 OF 1		
				TO CLIENT	03	19.04.2024		JOB NO.	NO.RFS.- 42	SCALE	N.T.S		
									DRG. NO.	SR-FP-02	REV. NO.	R0		

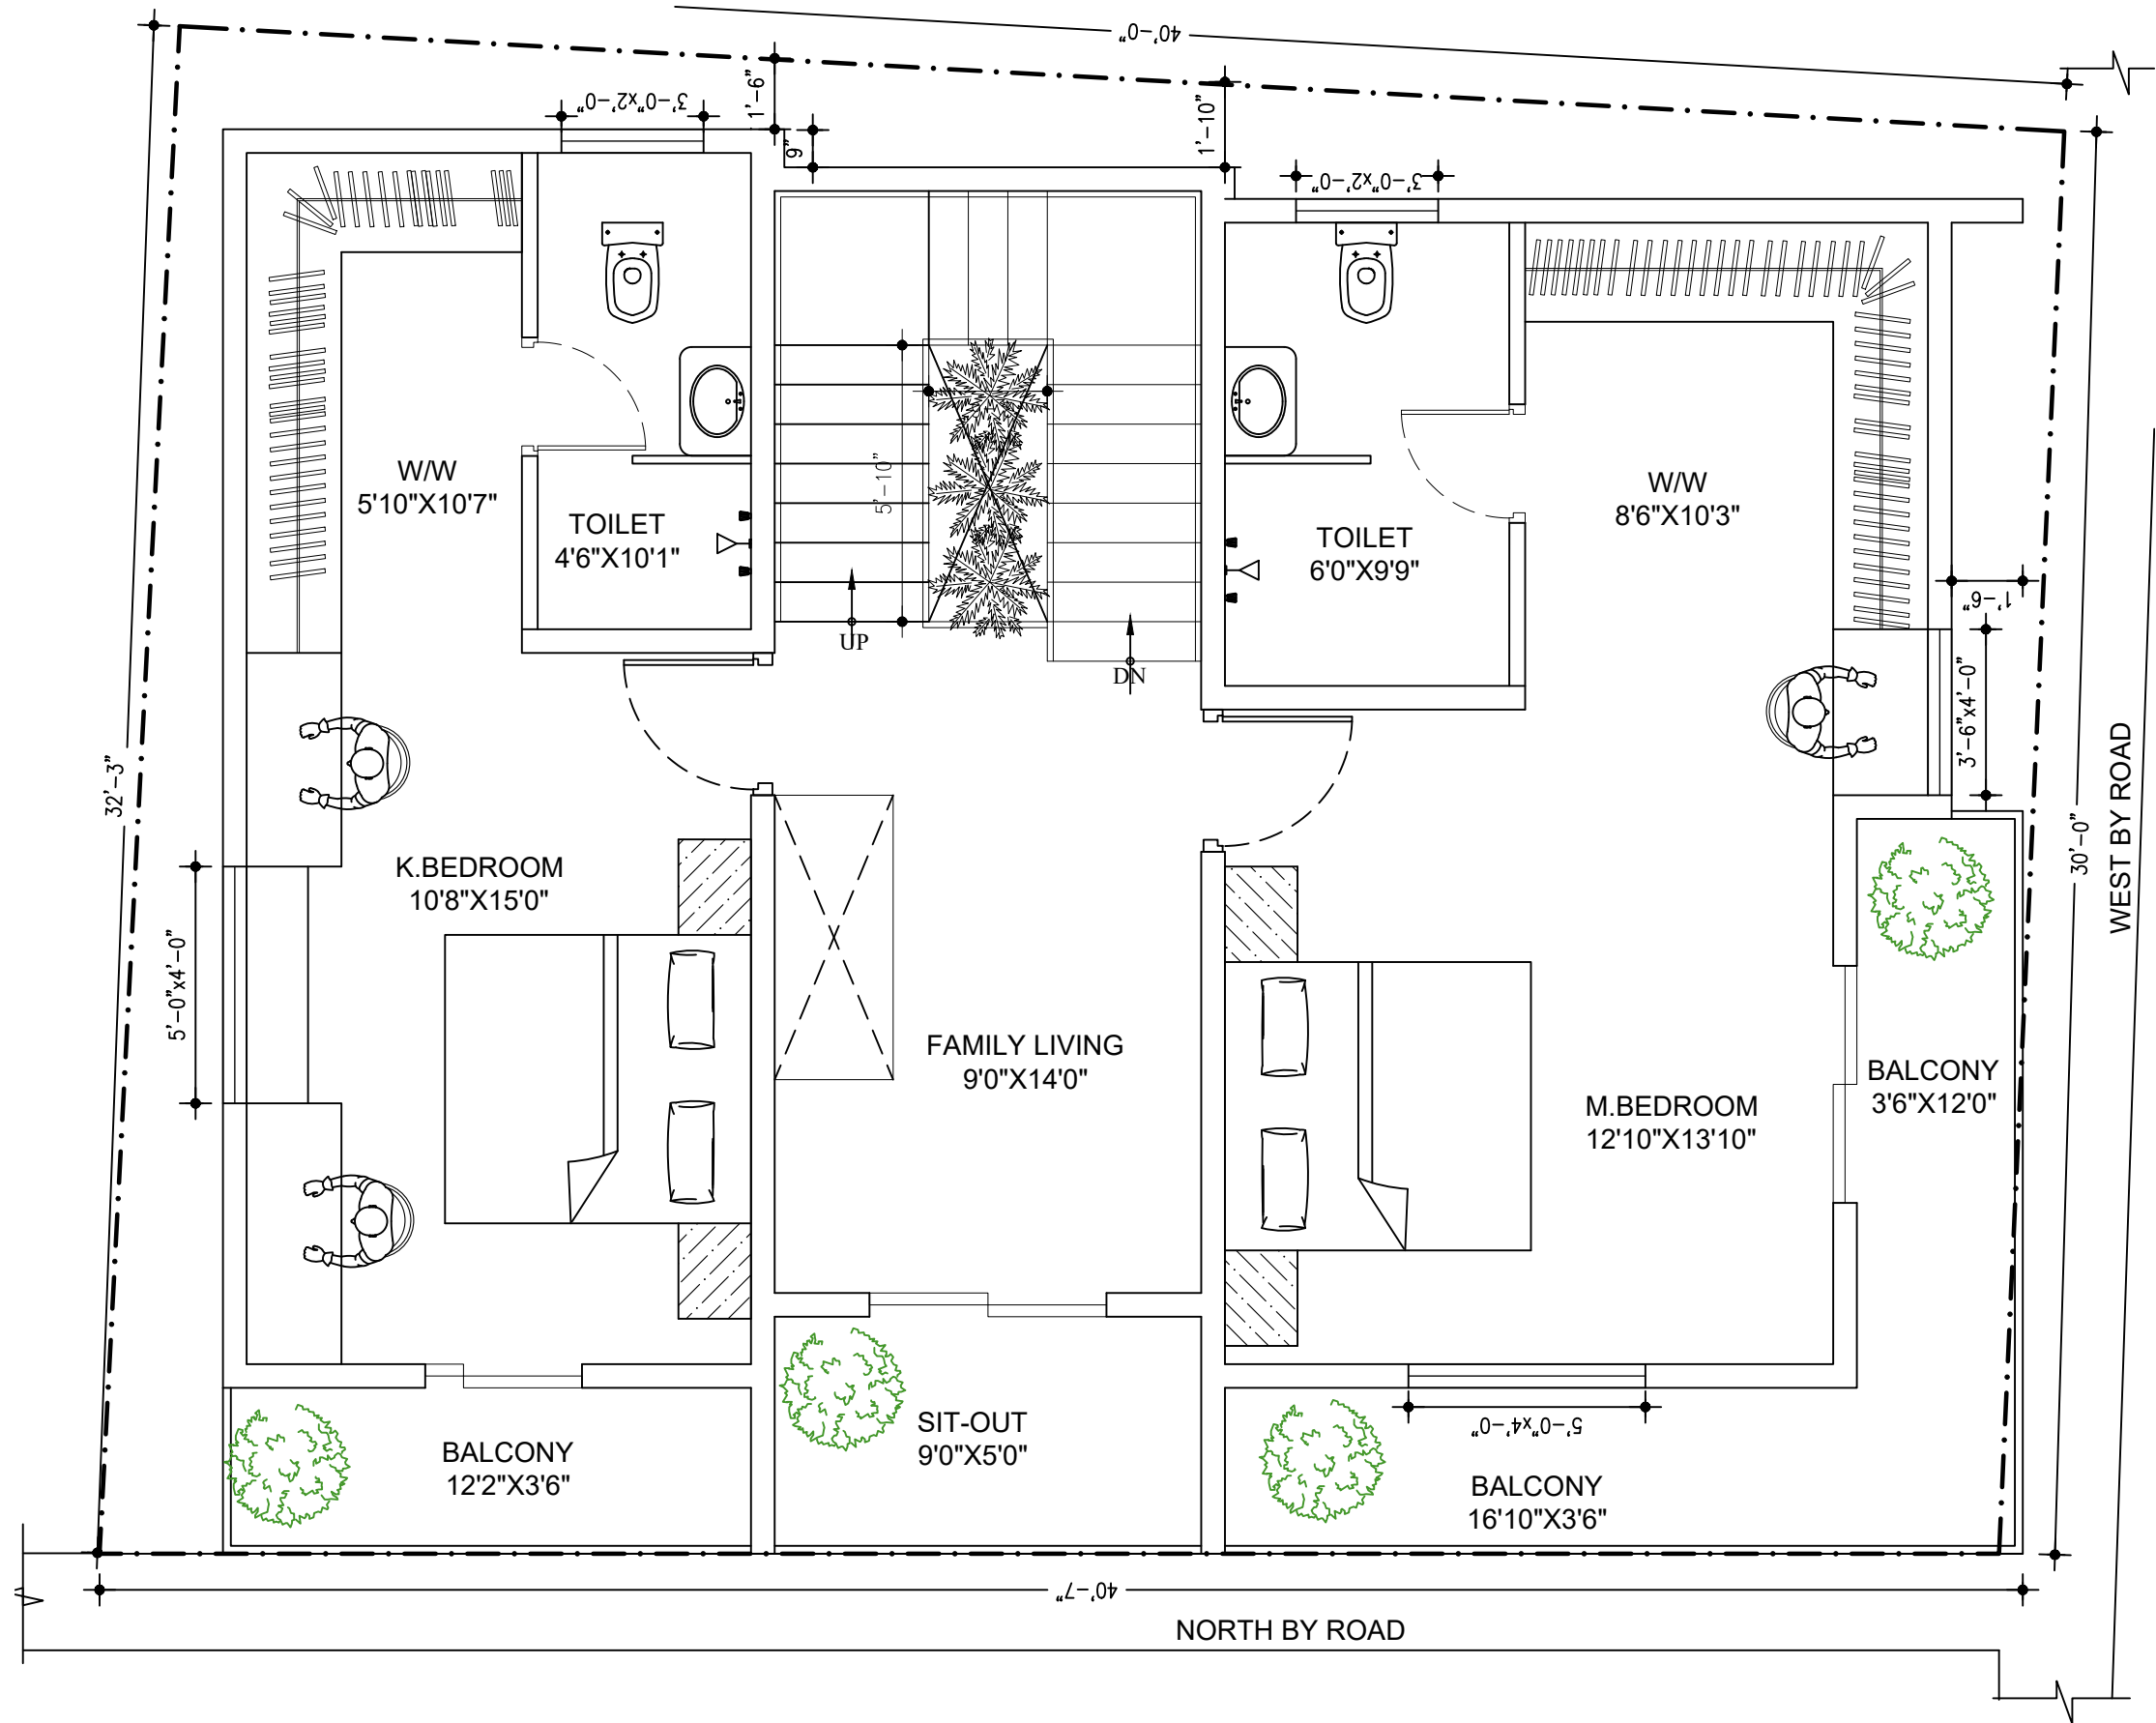

CLIENT:	Mrs. SUPRIYA	NOTES: 01. ALL DIMENSIONS ARE IN INCHES & LEVELS ARE IN FEET. 02. DO NOT SCALE THE DRG. FOLLOW WRITTEN DIMENSIONS ONLY.		REVISIONS				ORIENTATION:	COPY RIGHT	THIS DRAWING IS THE PROPERTY OF HOUSE CONSTRUCT AND NOT TO BE USED OR COPIED WITHOUT THEIR PRIOR CONSENT OR APPROVAL			PRIME CONSULTANTS	
				ISSUED TO	NO.	DATE	BY							
PROJECT:	PROPOSED RESIDENCE FOR Mrs. SUPRIYA AT BANGALORE.	TITLE :	SECOND FLOOR PLAN (OPTION-2)	TO CLIENT	01	17.12.2023		DRAWN	KIRAN	CHECKED	AMAN	STATUS :	FOR APPROVAL ONLY
				TO CLIENT	01	30.12.2023		DATE	19.04.2024	SHEET	1 OF 1		
				TO CLIENT	03	19.04.2024		JOB NO.	NO.RFS.- 42	SCALE	N.T.S		
									DRG. NO.	SR-FP-03	REV. NO.	R0		

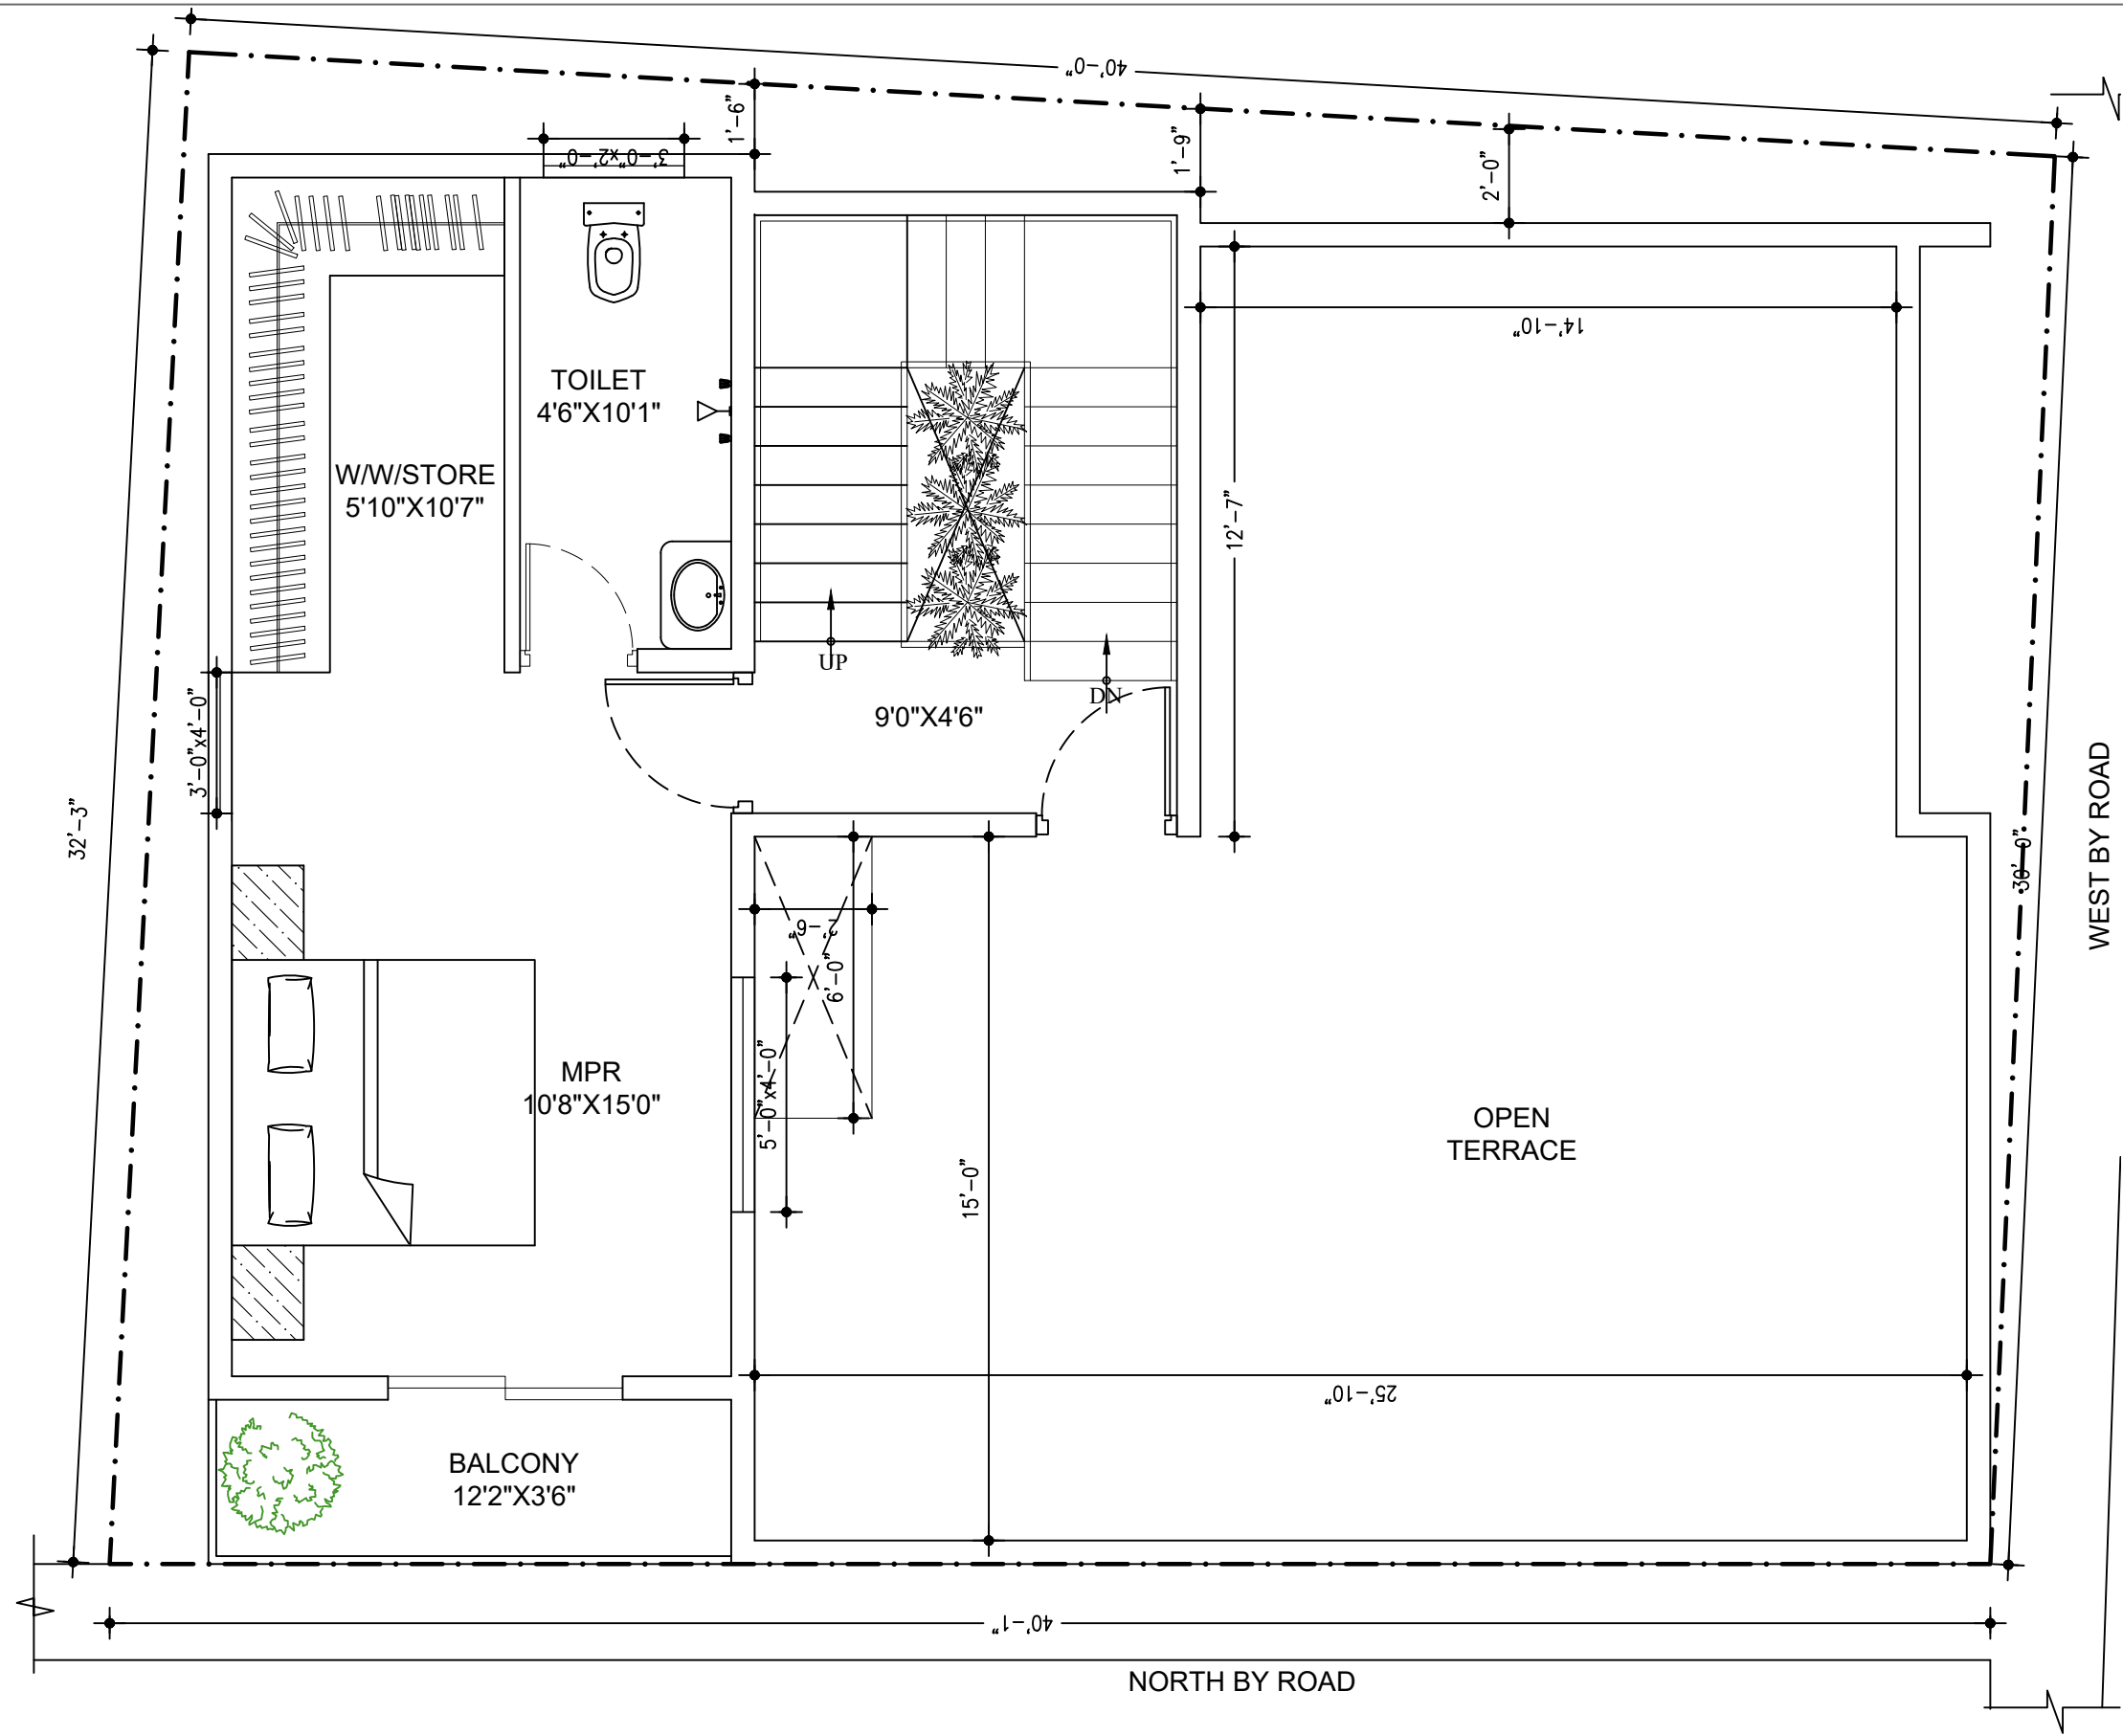

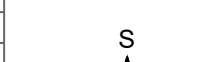CLIENT:	Mrs. SUPRIYA	NOTES: 01. ALL DIMENSIONS ARE IN INCHES & LEVELS ARE IN FEET. 02. DO NOT SCALE THE DRG. FOLLOW WRITTEN DIMENSIONS ONLY.		REVISIONS				<div>ORIENTATION:</div> <div></div>	COPY RIGHT	THIS DRAWING IS THE PROPERTY OF HOUSE CONSTRUCT AND NOT TO BE USED OR COPIED WITHOUT THEIR PRIOR CONSENT OR APPROVAL				PRIME CONSULTANTS	<div></div>
PROJECT:	PROPOSED RESIDENCE FOR Mrs. SUPRIYA AT BANGALORE.			TITLE :	THIRD FLOOR PLAN (OPTION-2)	ISSUED TO	NO.			DATE	BY	DRAWN	KIRAN		
		TO CLIENT	01			17.12.2023		DATE	19.04.2024	SHEET	1 OF 1			
		TO CLIENT	01			30.12.2023		JOB NO.	NO.RFS.:- 42	SCALE	N.T.S			
		TO CLIENT	03			19.04.2024		DRG. NO.	SR-FP-04		REV. NO.	R0		
													STATUS :	FOR APPROVAL ONLY	