







GROUND FLOOR PLAN

CLIENT:	MR.SURESH	NOTES: 01. ALL DIMENSIONS ARE IN INCHES & LEVELS ARE IN FEET. 02. DO NOT SCALE THE DRG. FOLLOW WRITTEN DIMENSIONS ONLY.		REVISIONS				ORIENTATION: 	COPY RIGHT	THIS DRAWING IS THE PROPERTY OF HOUSE-CONSTRUCT AND NOT TO BE USED OR COPIED WITHOUT THEIR PRIOR CONSENT OR APPROVAL			PRIME CONSULTANTS 
				ISSUED TO	NO.	DATE	BY						
PROJECT:	PROPOSED RESIDENCE FOR Mr. SURESH AT BENGALURU.	TITLE :	GROUND FLOOR PLAN	TO CLIENT	01	04.11.2024	.....	DATE	13.11.2024	SHEET	1 OF 1	STATUS :	FOR APPROVAL ONLY
								JOB NO.	.....	SCALE	N.T.S		
								DRG. NO.	.....	REV. NO.	R0		

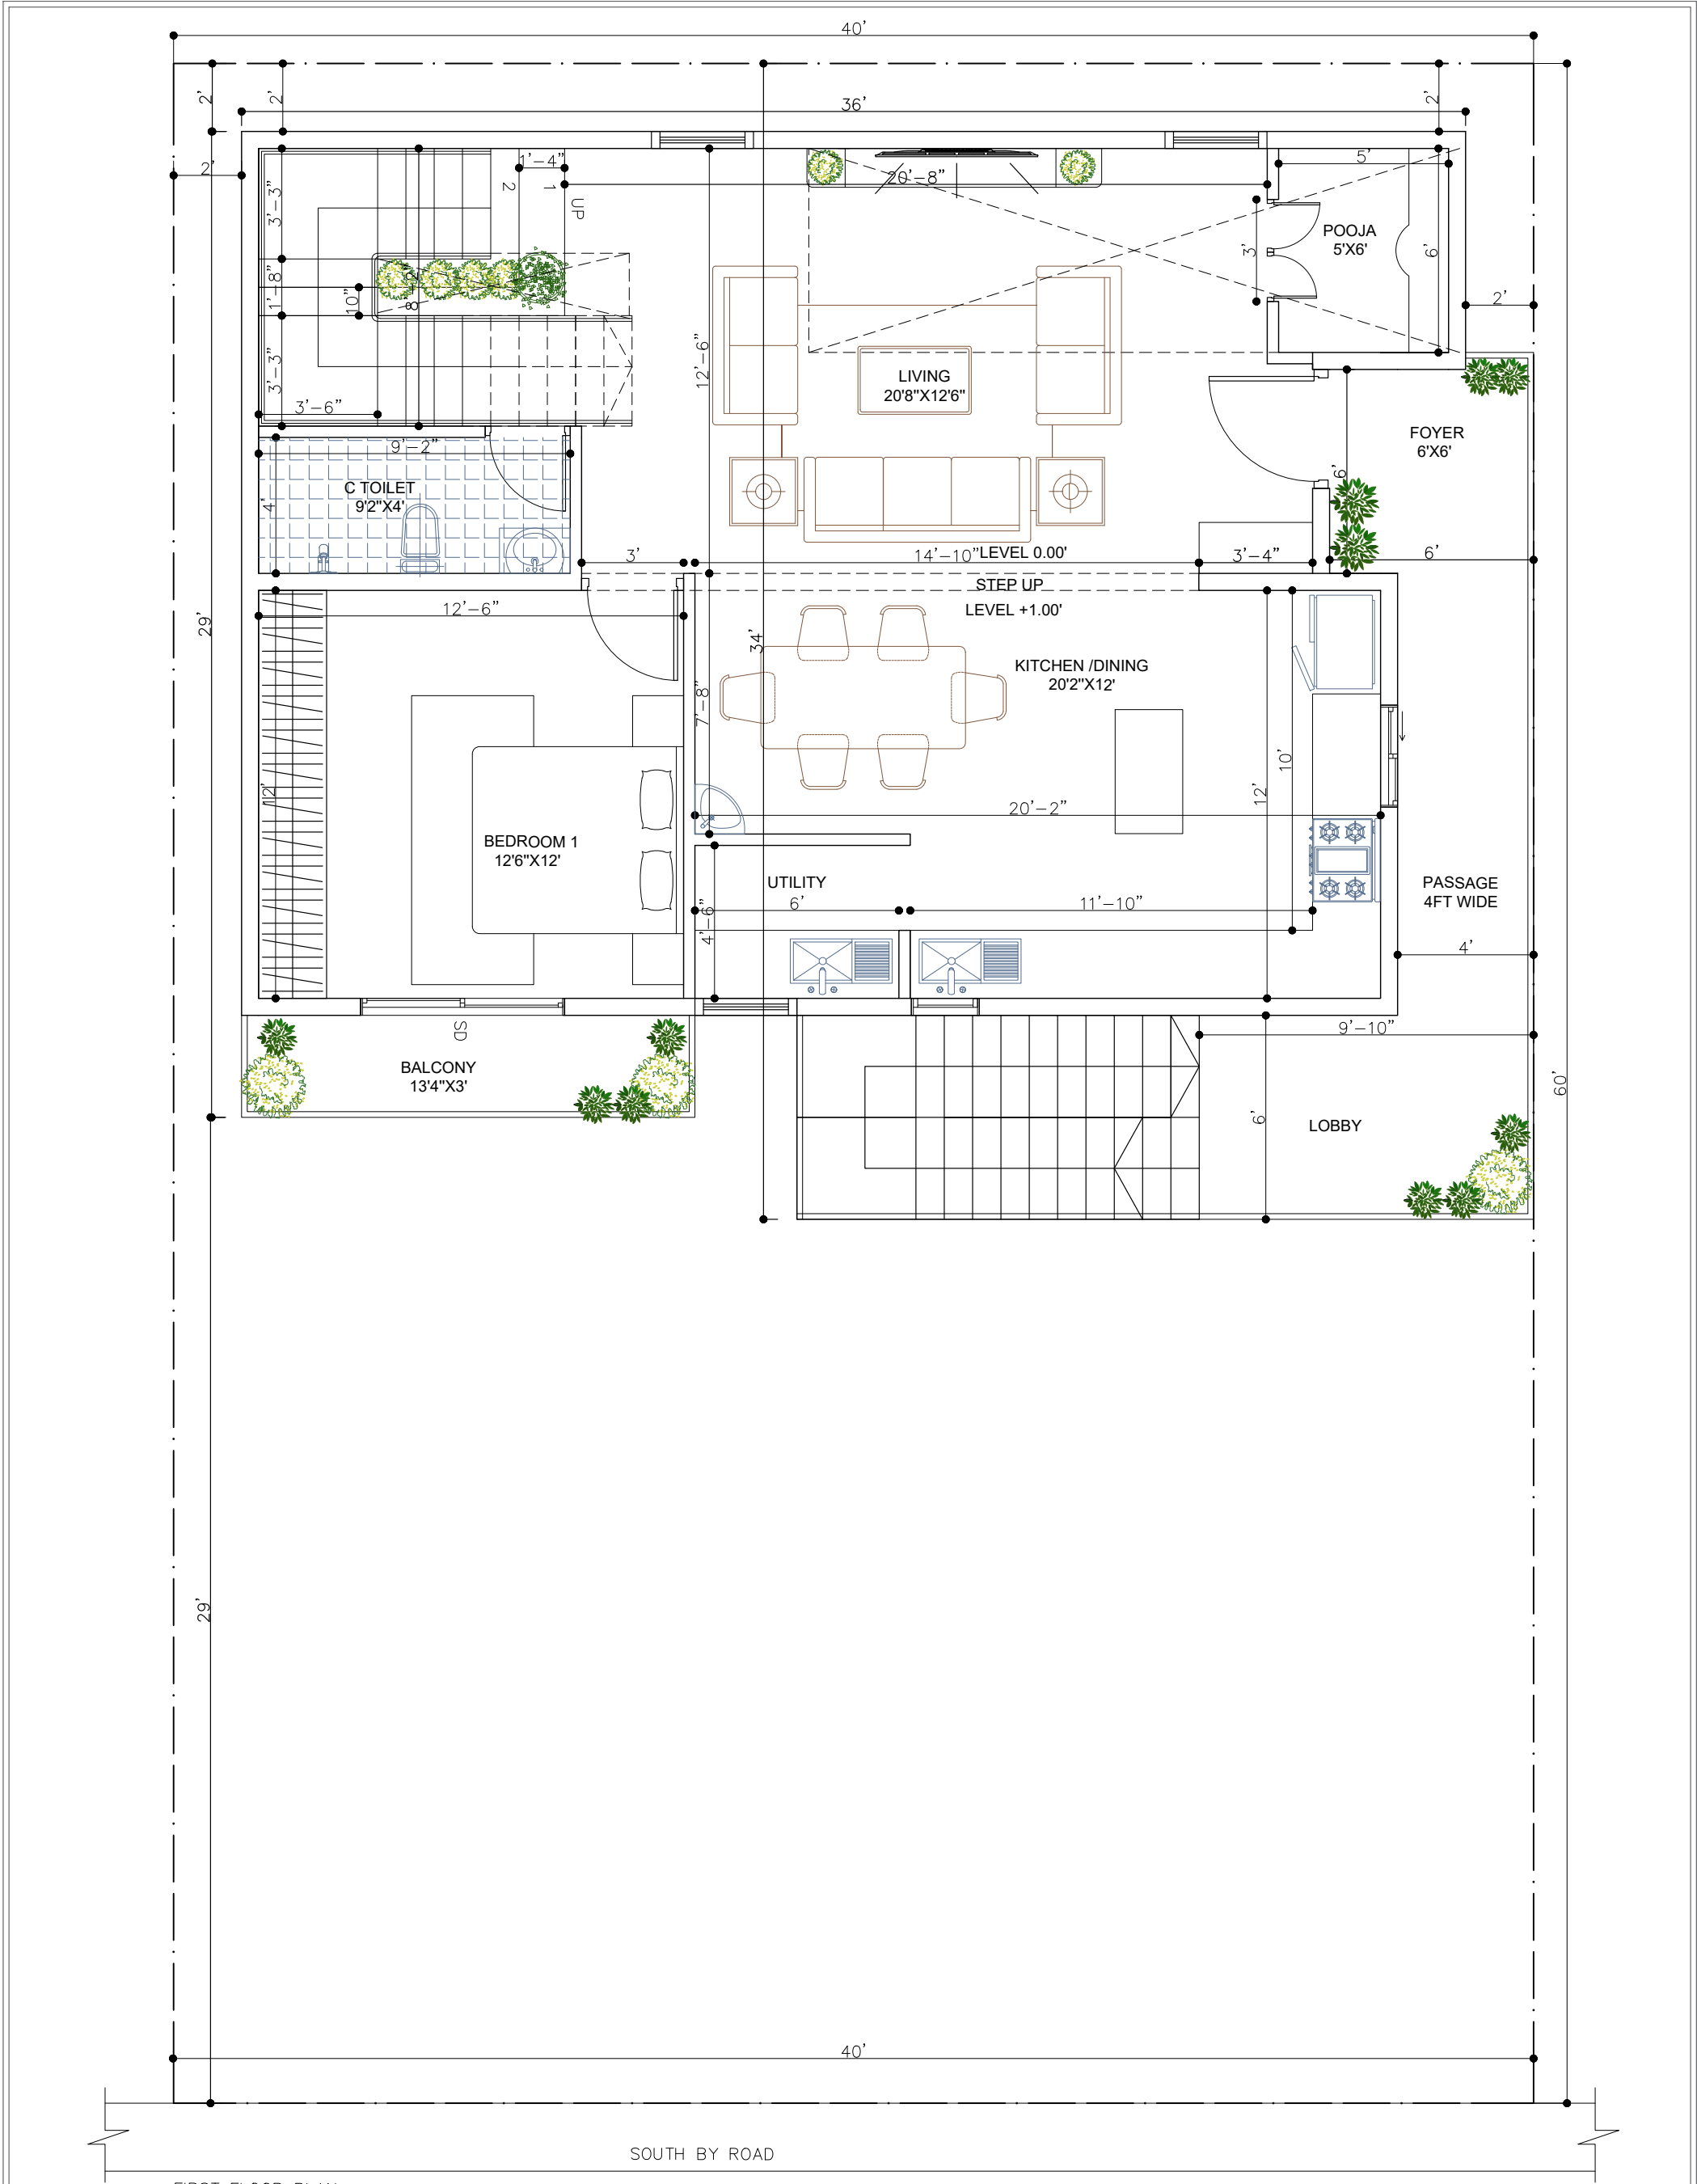



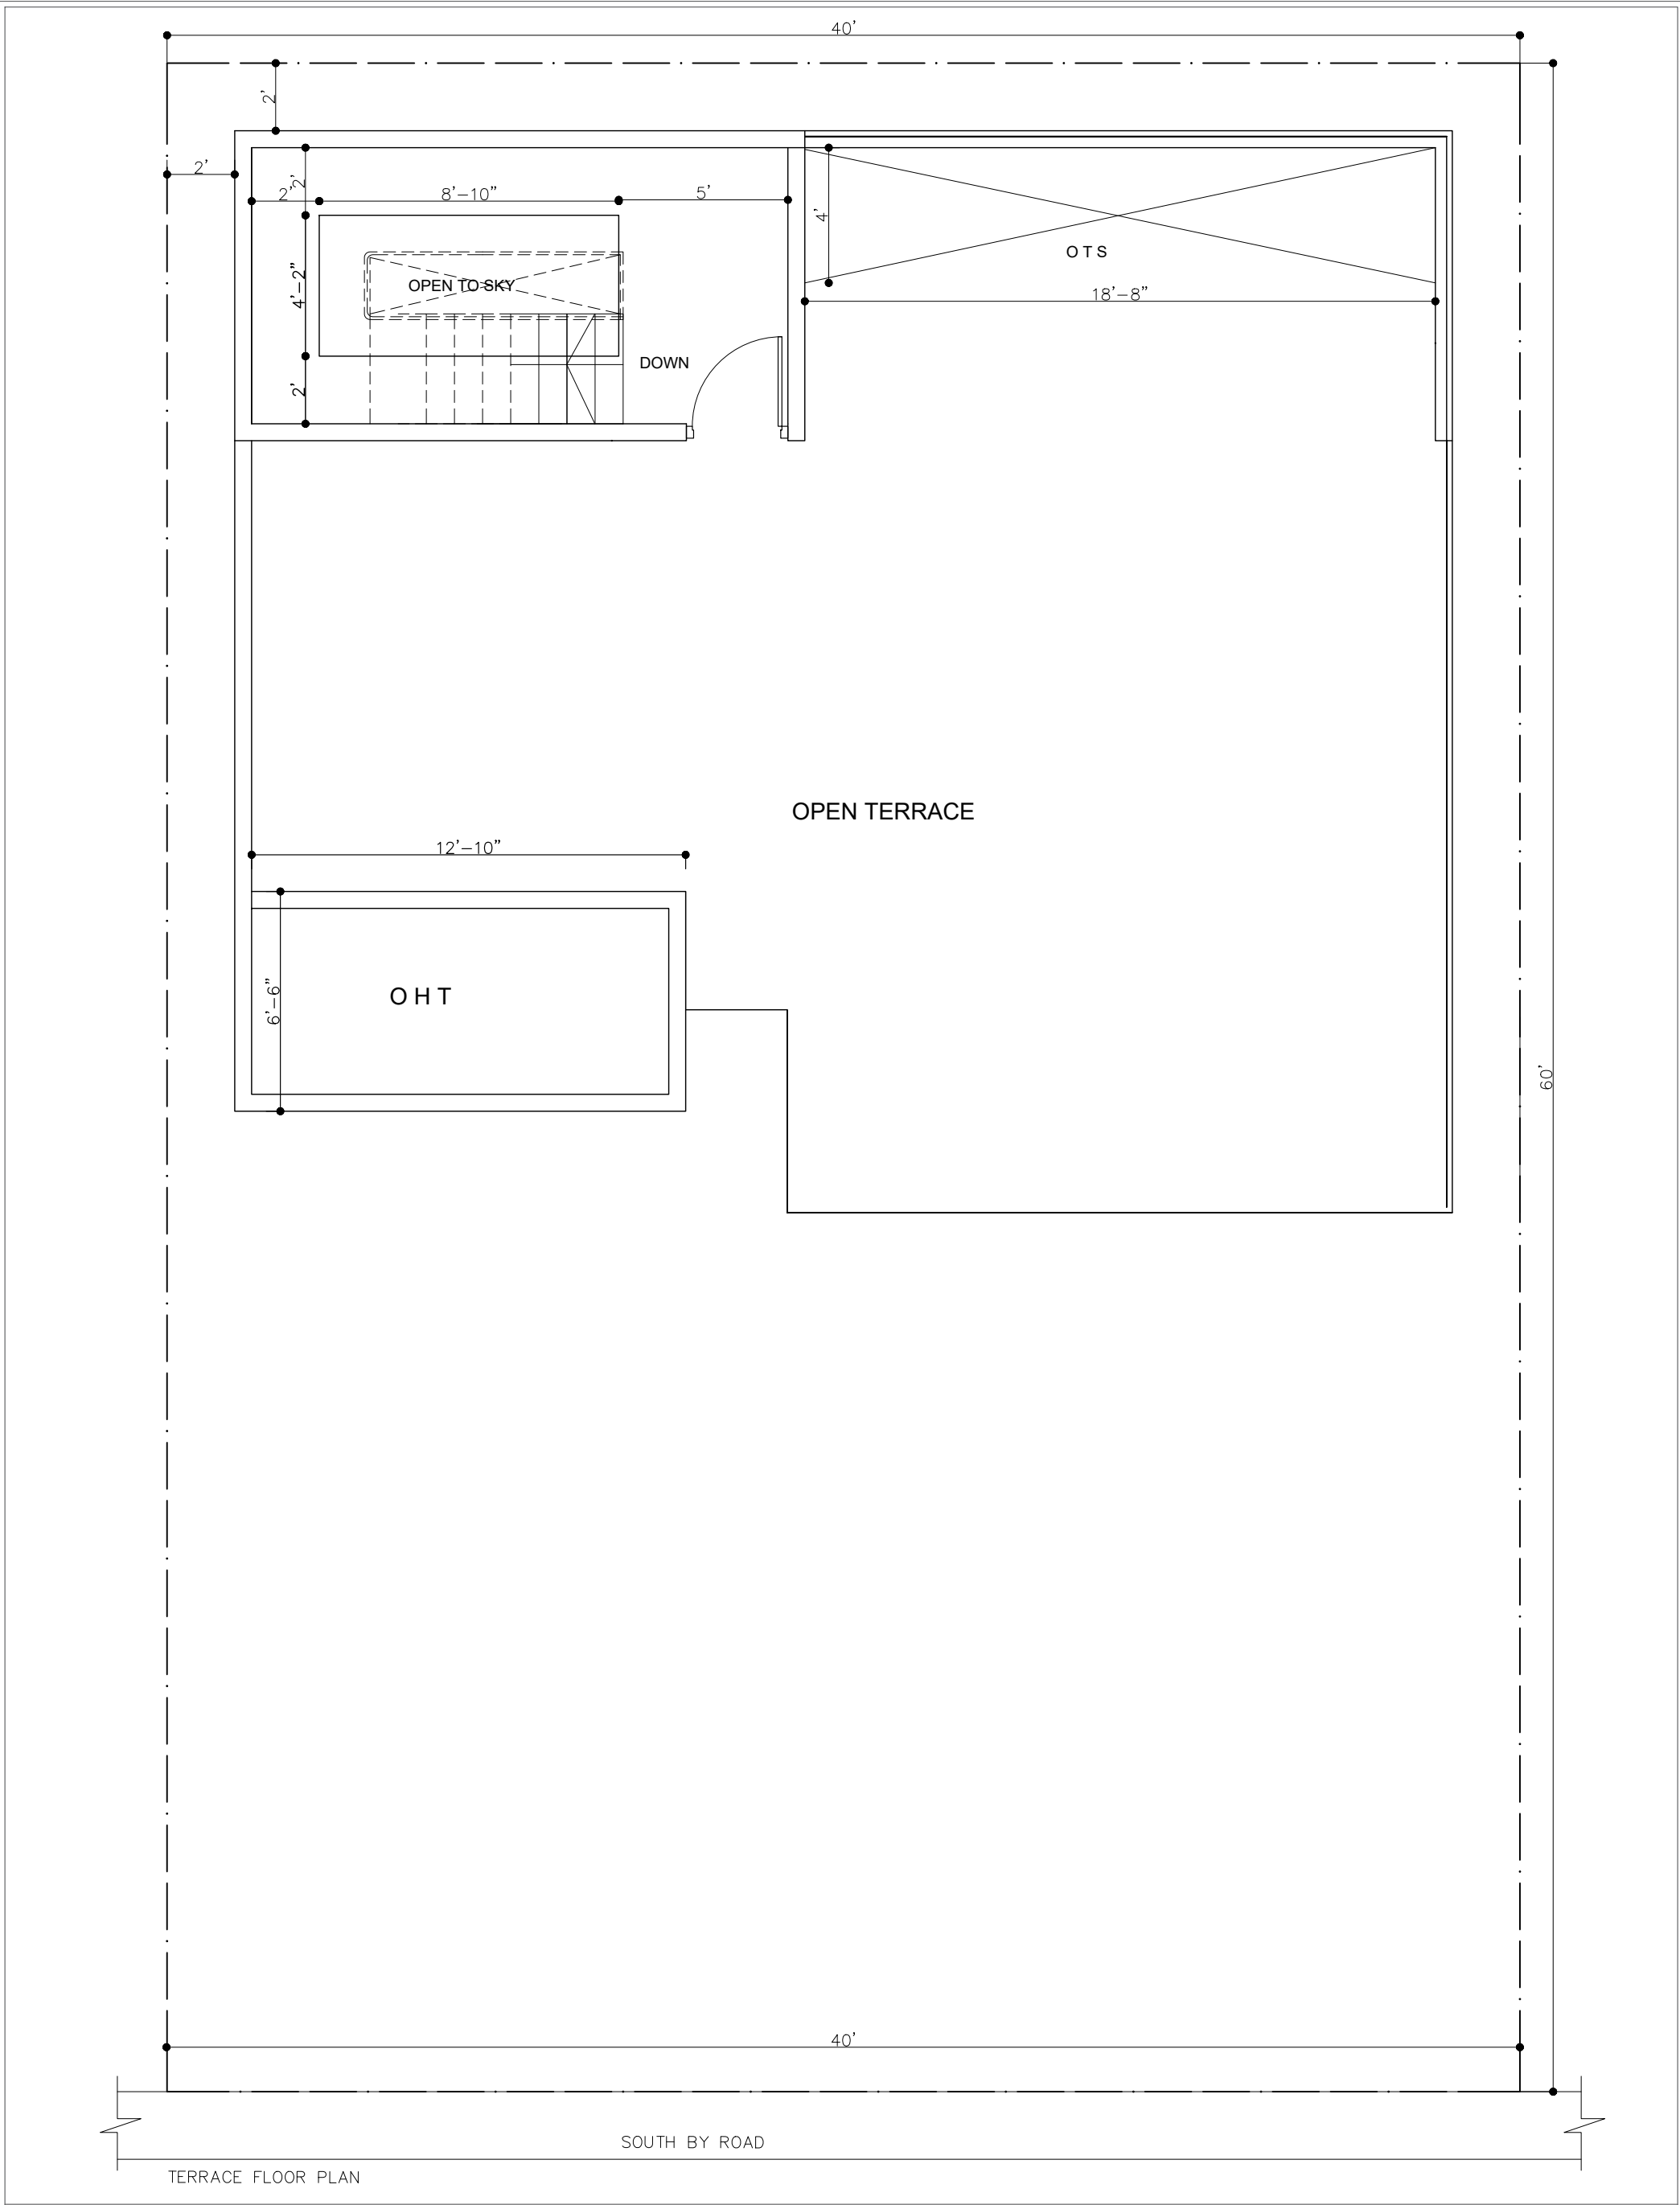
FIRST FLOOR PLAN

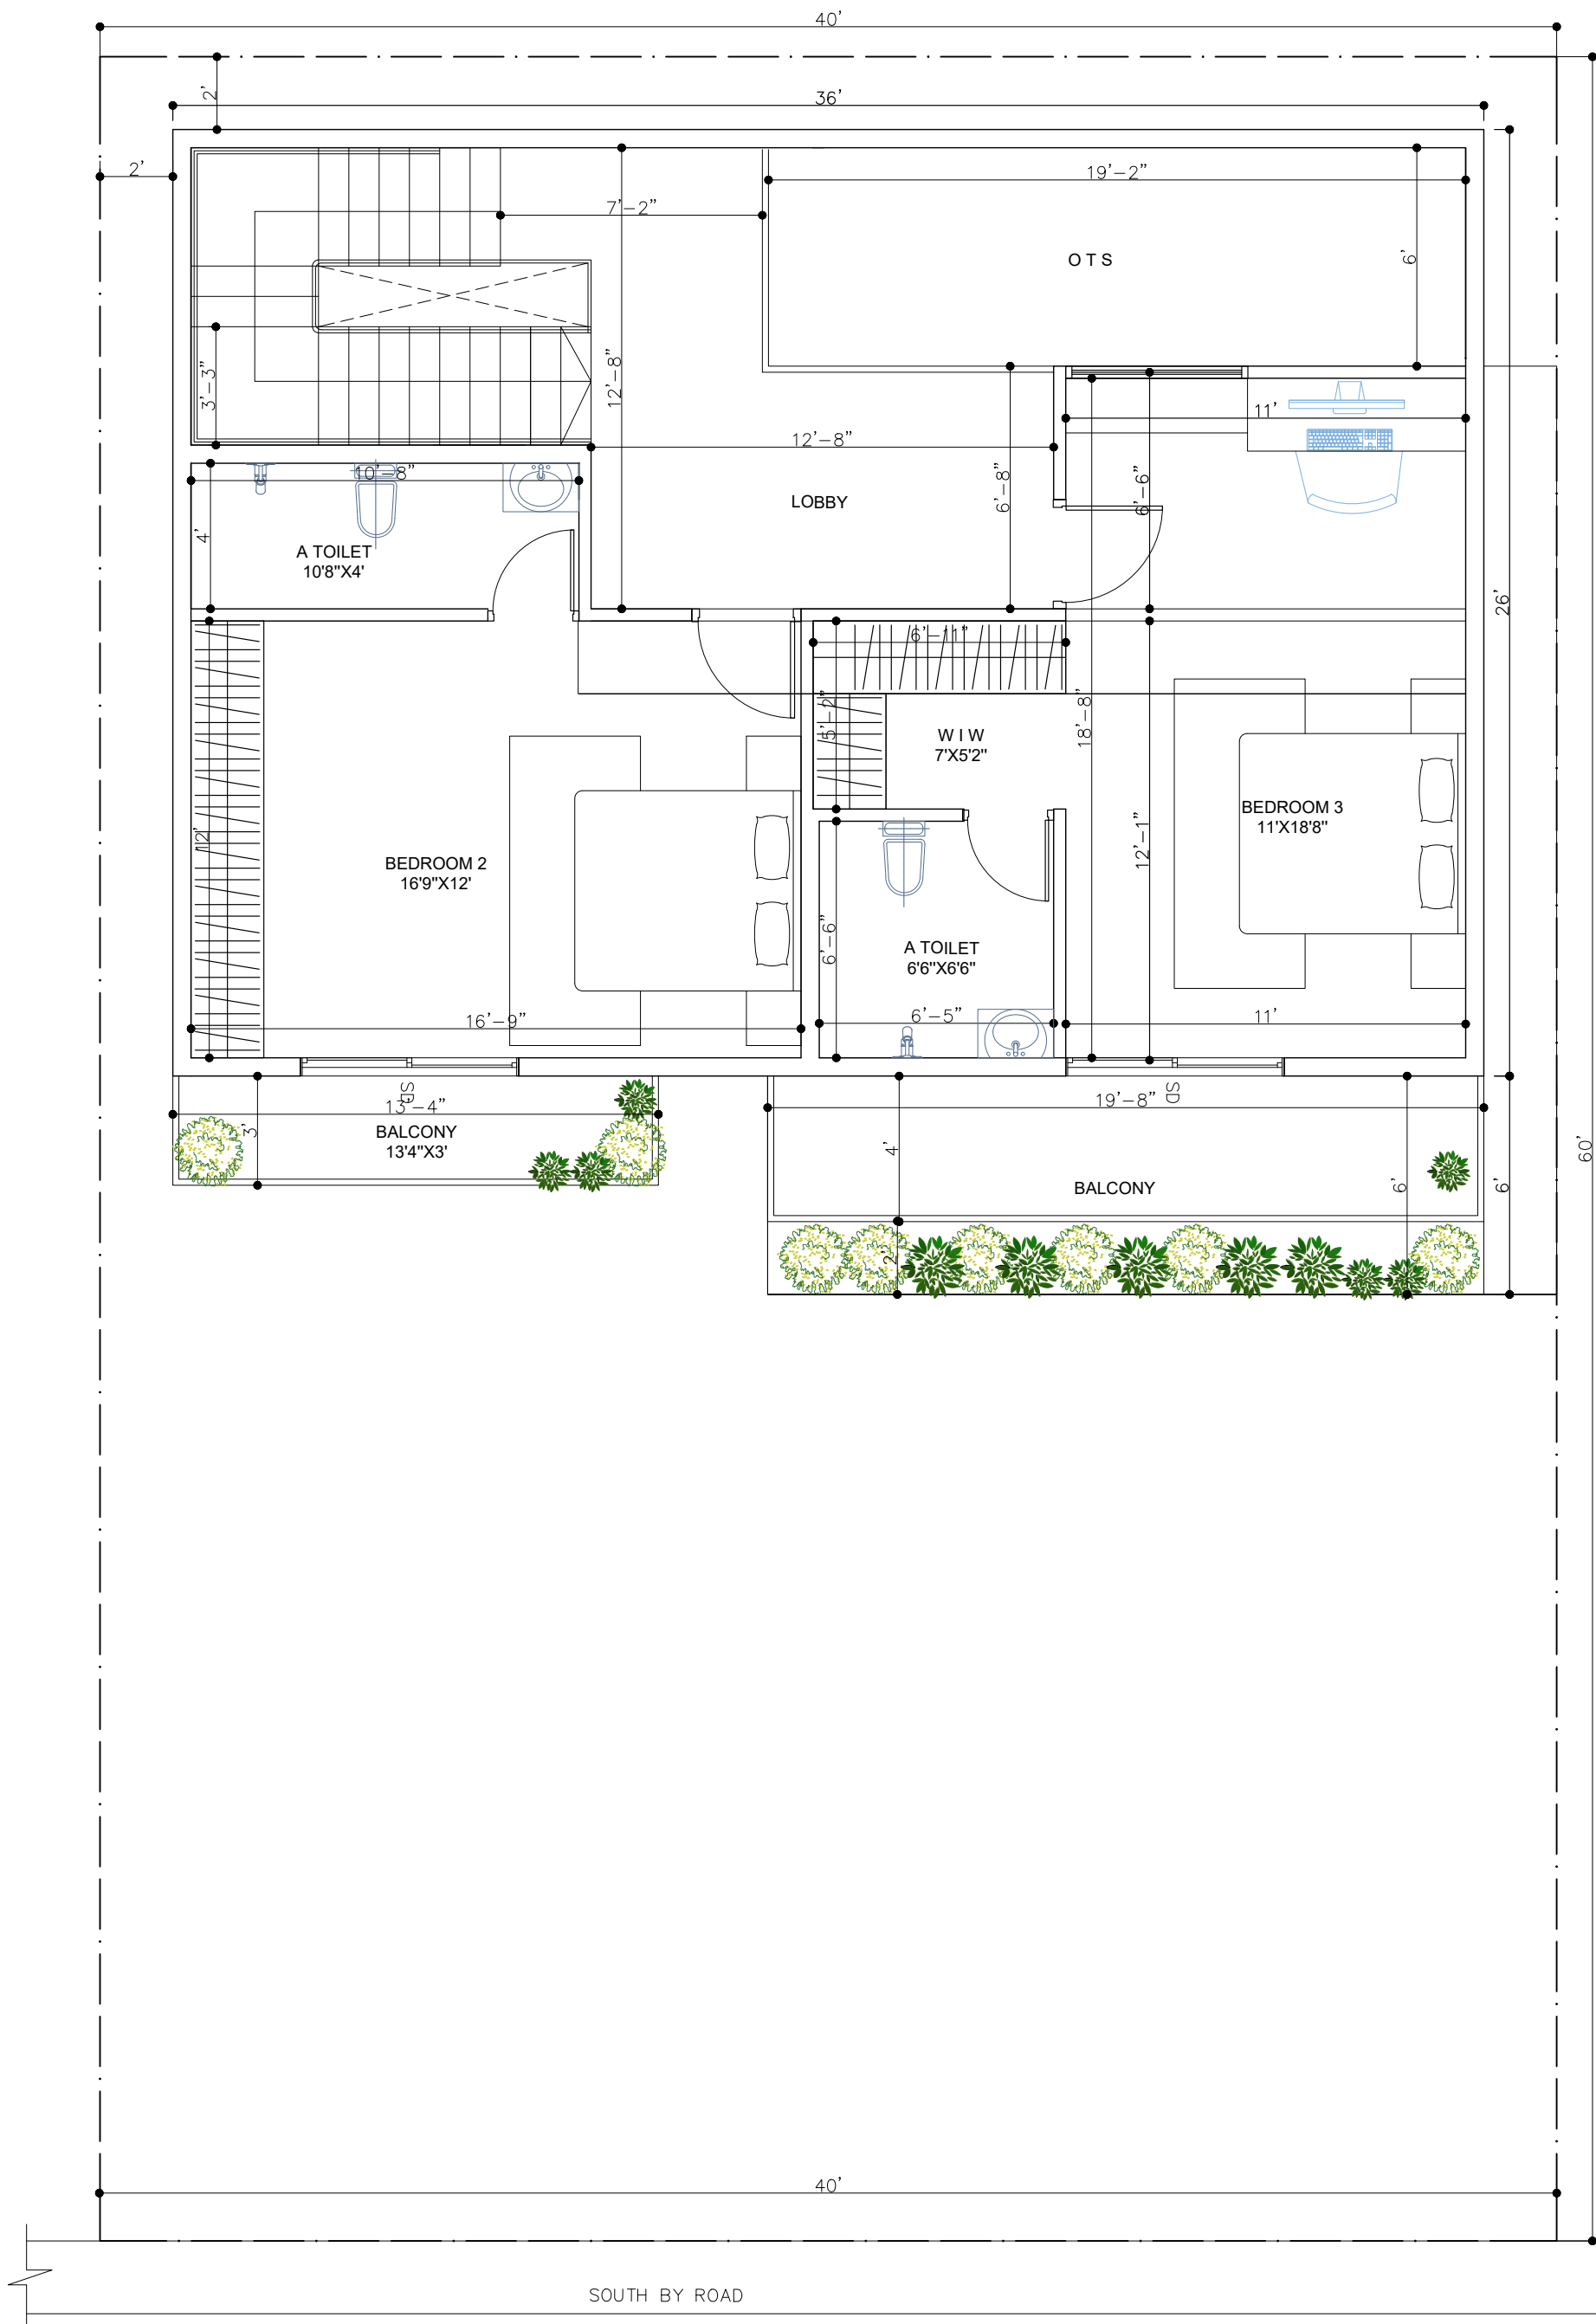

CLIENT: MR.SURESH		NOTES: 01. ALL DIMENSIONS ARE IN INCHES & LEVELS ARE IN FEET. 02. DO NOT SCALE THE DRG. FOLLOW WRITTEN DIMENSIONS ONLY.		REVISIONS				ORIENTATION: 	COPY RIGHT  THIS DRAWING IS THE PROPERTY OF HOUSE CONSTRUCT AND NOT TO BE USED OR COPIED WITHOUT THEIR PRIOR CONSENT OR APPROVAL	PRIME CONSULTANTS 
PROJECT: PROPOSED RESIDENCE FOR Mr. SURESH AT BENGALURU.	TITLE : FIRST FLOOR PLAN			ISSUED TO	NO.	DATE	BY			
				TO CLIENT	01	04.11.2024	.....			
								DRAWN: SANJAY		CHECKED: AMAN
								DATE: 13.11.2024		SHEET: 1 OF 1
								JOB NO. ....		SCALE: N.T.S
								DRG. NO. ....		REV. NO. R0
STATUS : FOR APPROVAL ONLY										

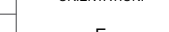

SECOND FLOOR PLAN

CLIENT:	MR.SURESH	NOTES: 01. ALL DIMENSIONS ARE IN INCHES & LEVELS ARE IN FEET. 02. DO NOT SCALE THE DRG. FOLLOW WRITTEN DIMENSIONS ONLY.		REVISIONS				ORIENTATION:  	COPY RIGHT	THIS DRAWING IS THE PROPERTY OF HOUSE CONSTRUCT AND NOT TO BE USED OR COPIED WITHOUT THEIR PRIOR CONSENT OR APPROVAL				PRIME CONSULTANTS  	
				ISSUED TO	NO.	DATE	BY								
PROJECT:	PROPOSED RESIDENCE FOR Mr. SURESH AT BENGALURU.	TITLE :	SECOND FLOOR PLAN	TO CLIENT	01	04.11.2024	.....								
										DRAWN	SANJAY	CHECKED	AMAN		
										DATE	13.11.2024	SHEET	1 OF 1		
										JOB NO.	.....	SCALE	N.T.S		
										DRG. NO.	.....	REV. NO.	R0	STATUS : FOR APPROVAL ONLY	



CLIENT:	MR.SURESH	NOTES: 01. ALL DIMENSIONS ARE IN INCHES & LEVELS ARE IN FEET. 02. DO NOT SCALE THE DRG. FOLLOW WRITTEN DIMENSIONS ONLY.		REVISIONS				ORIENTATION: 	COPY RIGHT	THIS DRAWING IS THE PROPERTY OF HOUSE CONSTRUCT AND NOT TO BE USED OR COPIED WITHOUT THEIR PRIOR CONSENT OR APPROVAL				PRIME CONSULTANTS 
				ISSUED TO	NO.	DATE	BY							
PROJECT:	PROPOSED RESIDENCE FOR Mr. SURESH AT BENGALURU.	TITLE :	TERRACE FLOOR PLAN	TO CLIENT	01	04.11.2024	.....	DATE	13.11.2024	SHEET	1 OF 1	STATUS :	FOR APPROVAL ONLY	
								JOB NO.	.....	SCALE	N.T.S			
								DRG. NO.	.....	REV. NO.	R0			