


GROUND FLOOR PLAN


WEST BY ROAD

CLIENT:	Mr. VIHAN	NOTES: 01. ALL DIMENSIONS ARE IN INCHES & LEVELS ARE IN FEET. 02. DO NOT SCALE THE DRG. FOLLOW WRITTEN DIMENSIONS ONLY.		REVISIONS				ORIENTATION: <div><div></div><div>E</div><div>N</div><div>W</div><div>S</div></div>	COPY RIGHT	THIS DRAWING IS THE PROPERTY OF HOUSE CONSTRUCT AND NOT TO BE USED OR COPIED WITHOUT THEIR PRIOR CONSENT OR APPROVAL				PRIME CONSULTANTS	<div><div></div><div>HOUSE- CONSTRUCT</div><div>DELIVERING THE BEST</div></div>
				ISSUED TO	NO.	DATE	BY								
PROJECT:	PROPOSED RESIDENCE FOR Mr. VIHAN AT BENGALURU.	TITLE :	FLOOR FLOOR PLAN	TO CLIENT	01	11.11.2024	DATE	16.02.2025	SHEET	1 OF 1	STATUS :	FOR APPROVAL ONLY		
				TO CLIENT	01	25.11.2024	JOB NO.	NO.RFS.- 56	SCALE	N.T.S				
								DRG. NO.	SR-FP-01	REV. NO.	R0				

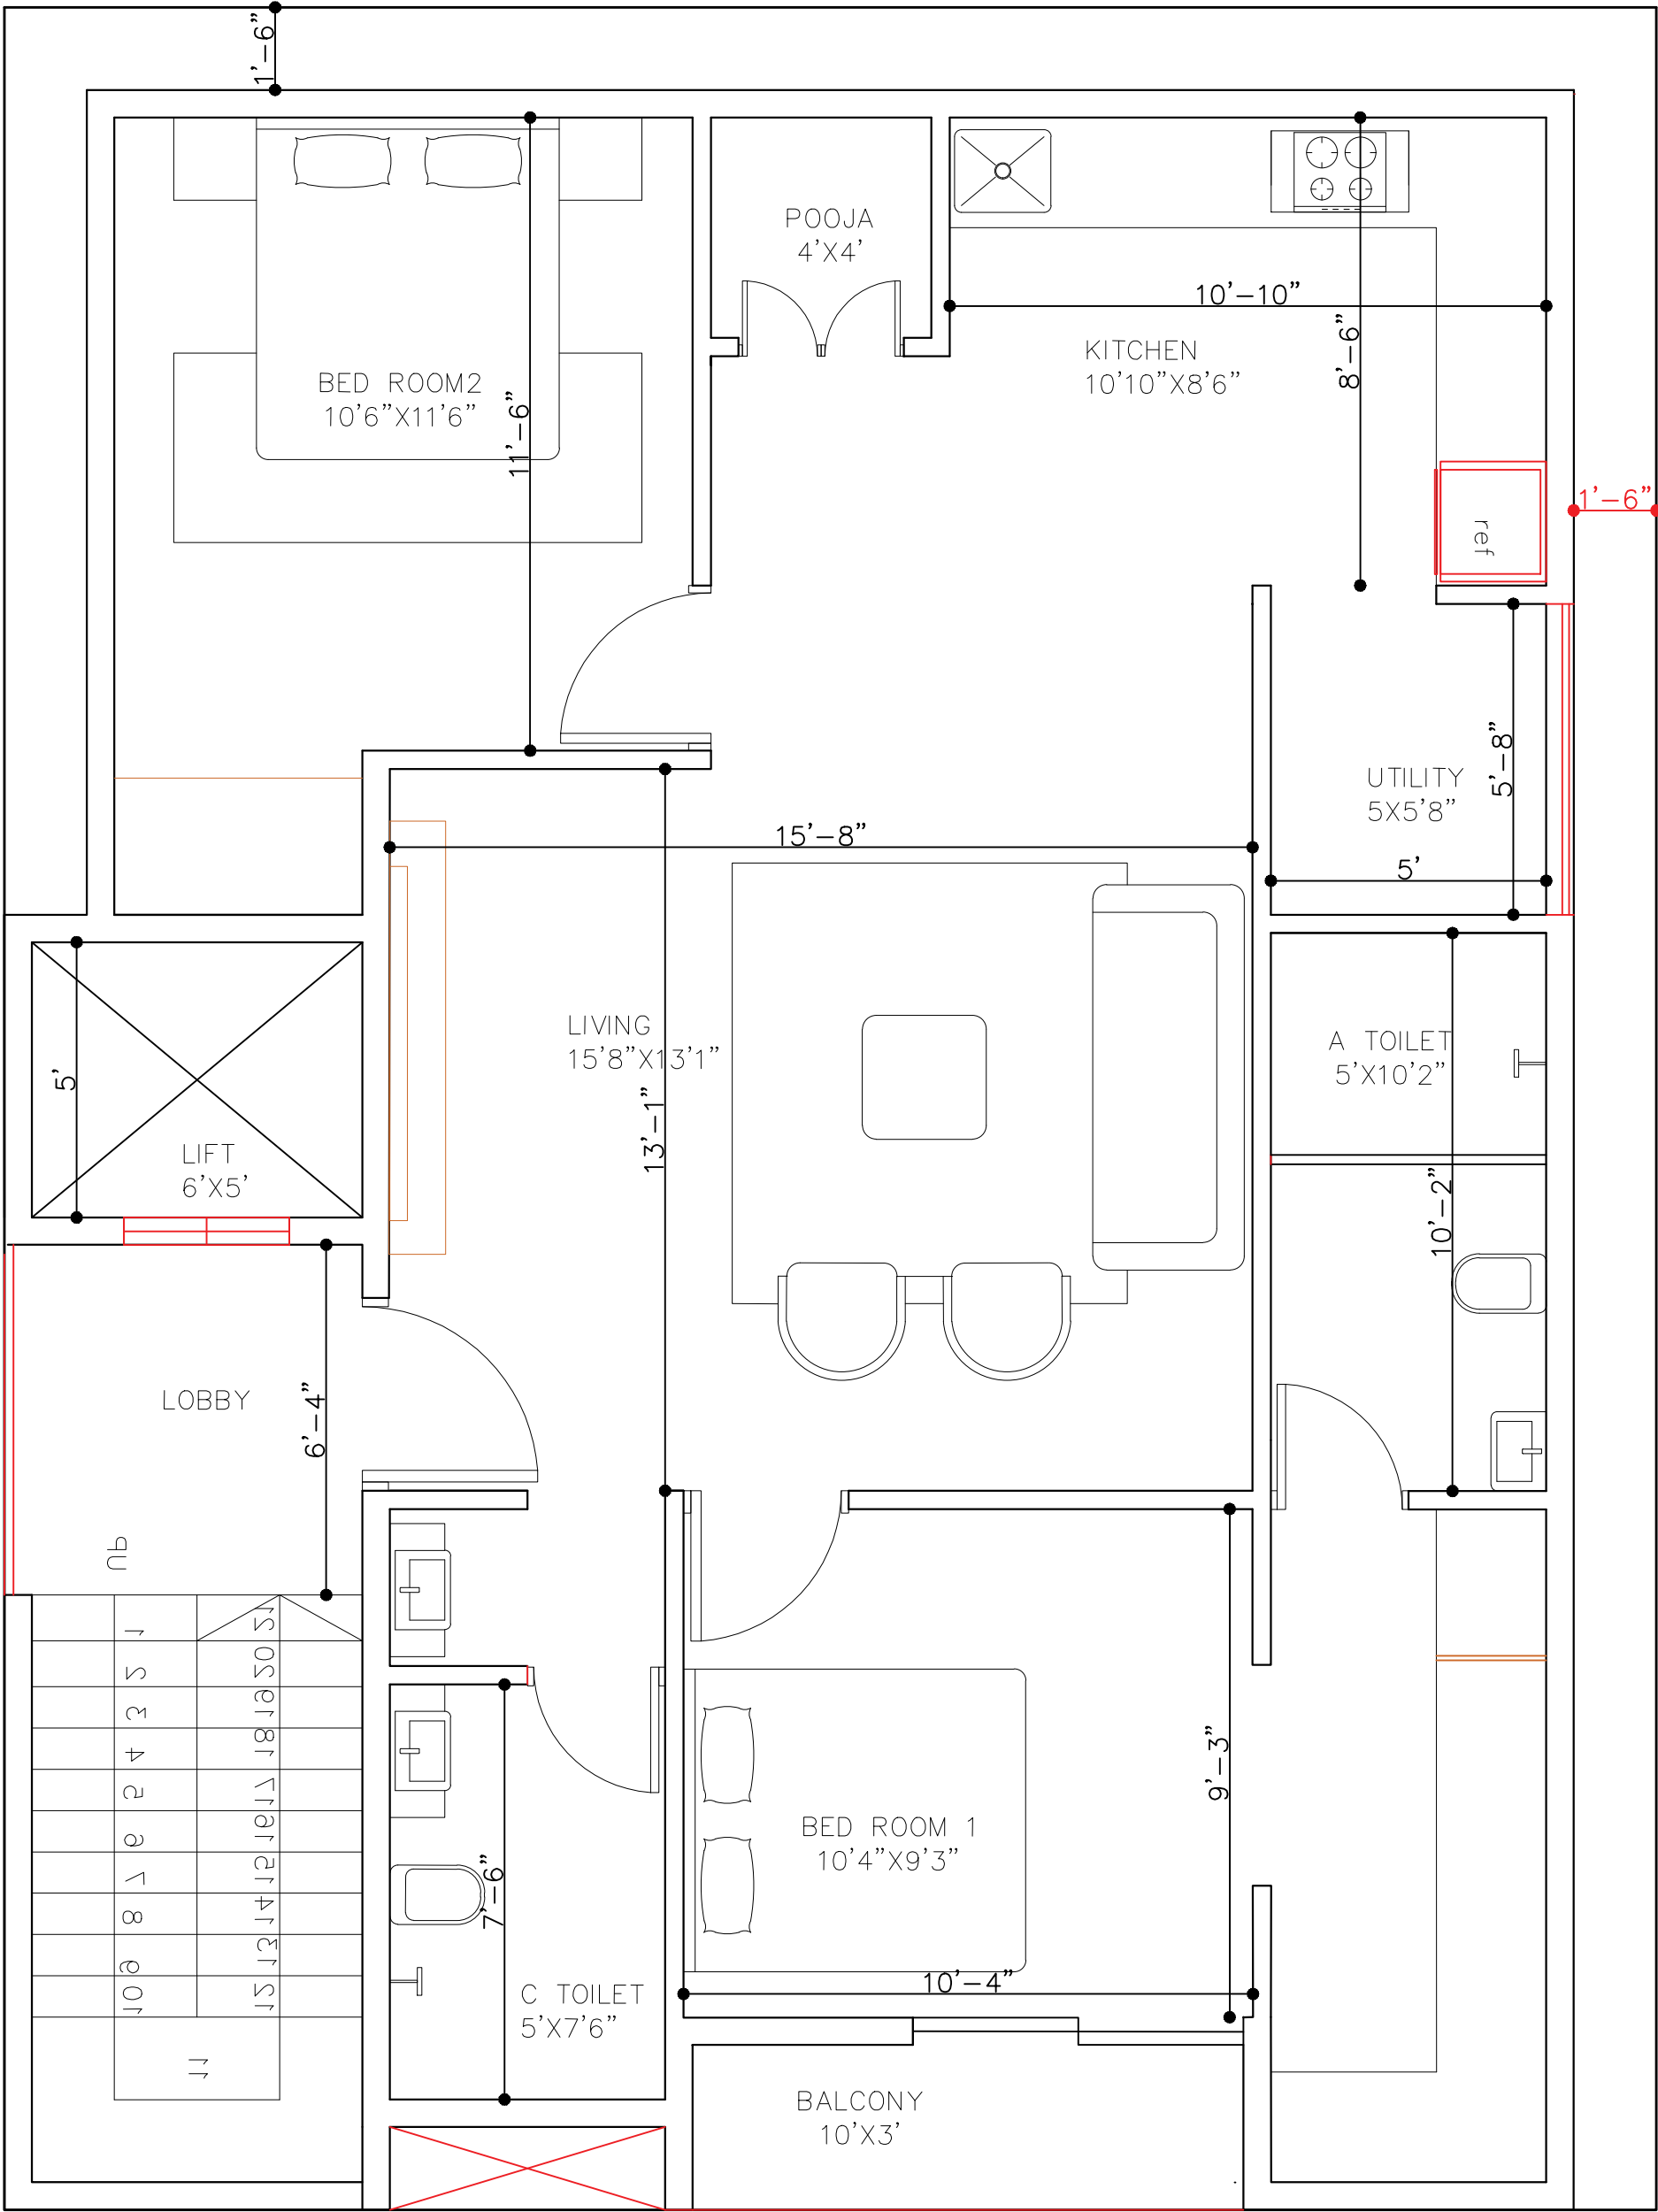

TYPICAL FLOOR1,2&3.

CLIENT: Mr. VIHAN		NOTES: 01. ALL DIMENSIONS ARE IN INCHES & LEVELS ARE IN FEET. 02. DO NOT SCALE THE DRG. FOLLOW WRITTEN DIMENSIONS ONLY.		REVISIONS				ORIENTATION: <div><div></div><div>N</div><div>E</div><div>S</div><div>W</div></div>		COPY RIGHT	THIS DRAWING IS THE PROPERTY OF HOUSE CONSTRUCT AND NOT TO BE USED OR COPIED WITHOUT THEIR PRIOR CONSENT OR APPROVAL				PRIME CONSULTANTS	<div><div></div><div>HOUSE-CONSTRUCT</div><div>DELIVERING THE BEST</div></div>
PROJECT: PROPOSED RESIDENCE FOR Mr. VIHAN AT BENGALURU.				TITLE : FLOOR FLOOR PLAN		ISSUED TO	NO.									
				TO CLIENT	01	11.11.2024	DATE	16.02.2025	SHEET	1 OF 1	STATUS : FOR APPROVAL ONLY				
				TO CLIENT	01	25.11.2024	JOB NO.	NO.RFS.- 56	SCALE	N.T.S					
								DRG. NO.	SR-FP-01	REV. NO.	R0					

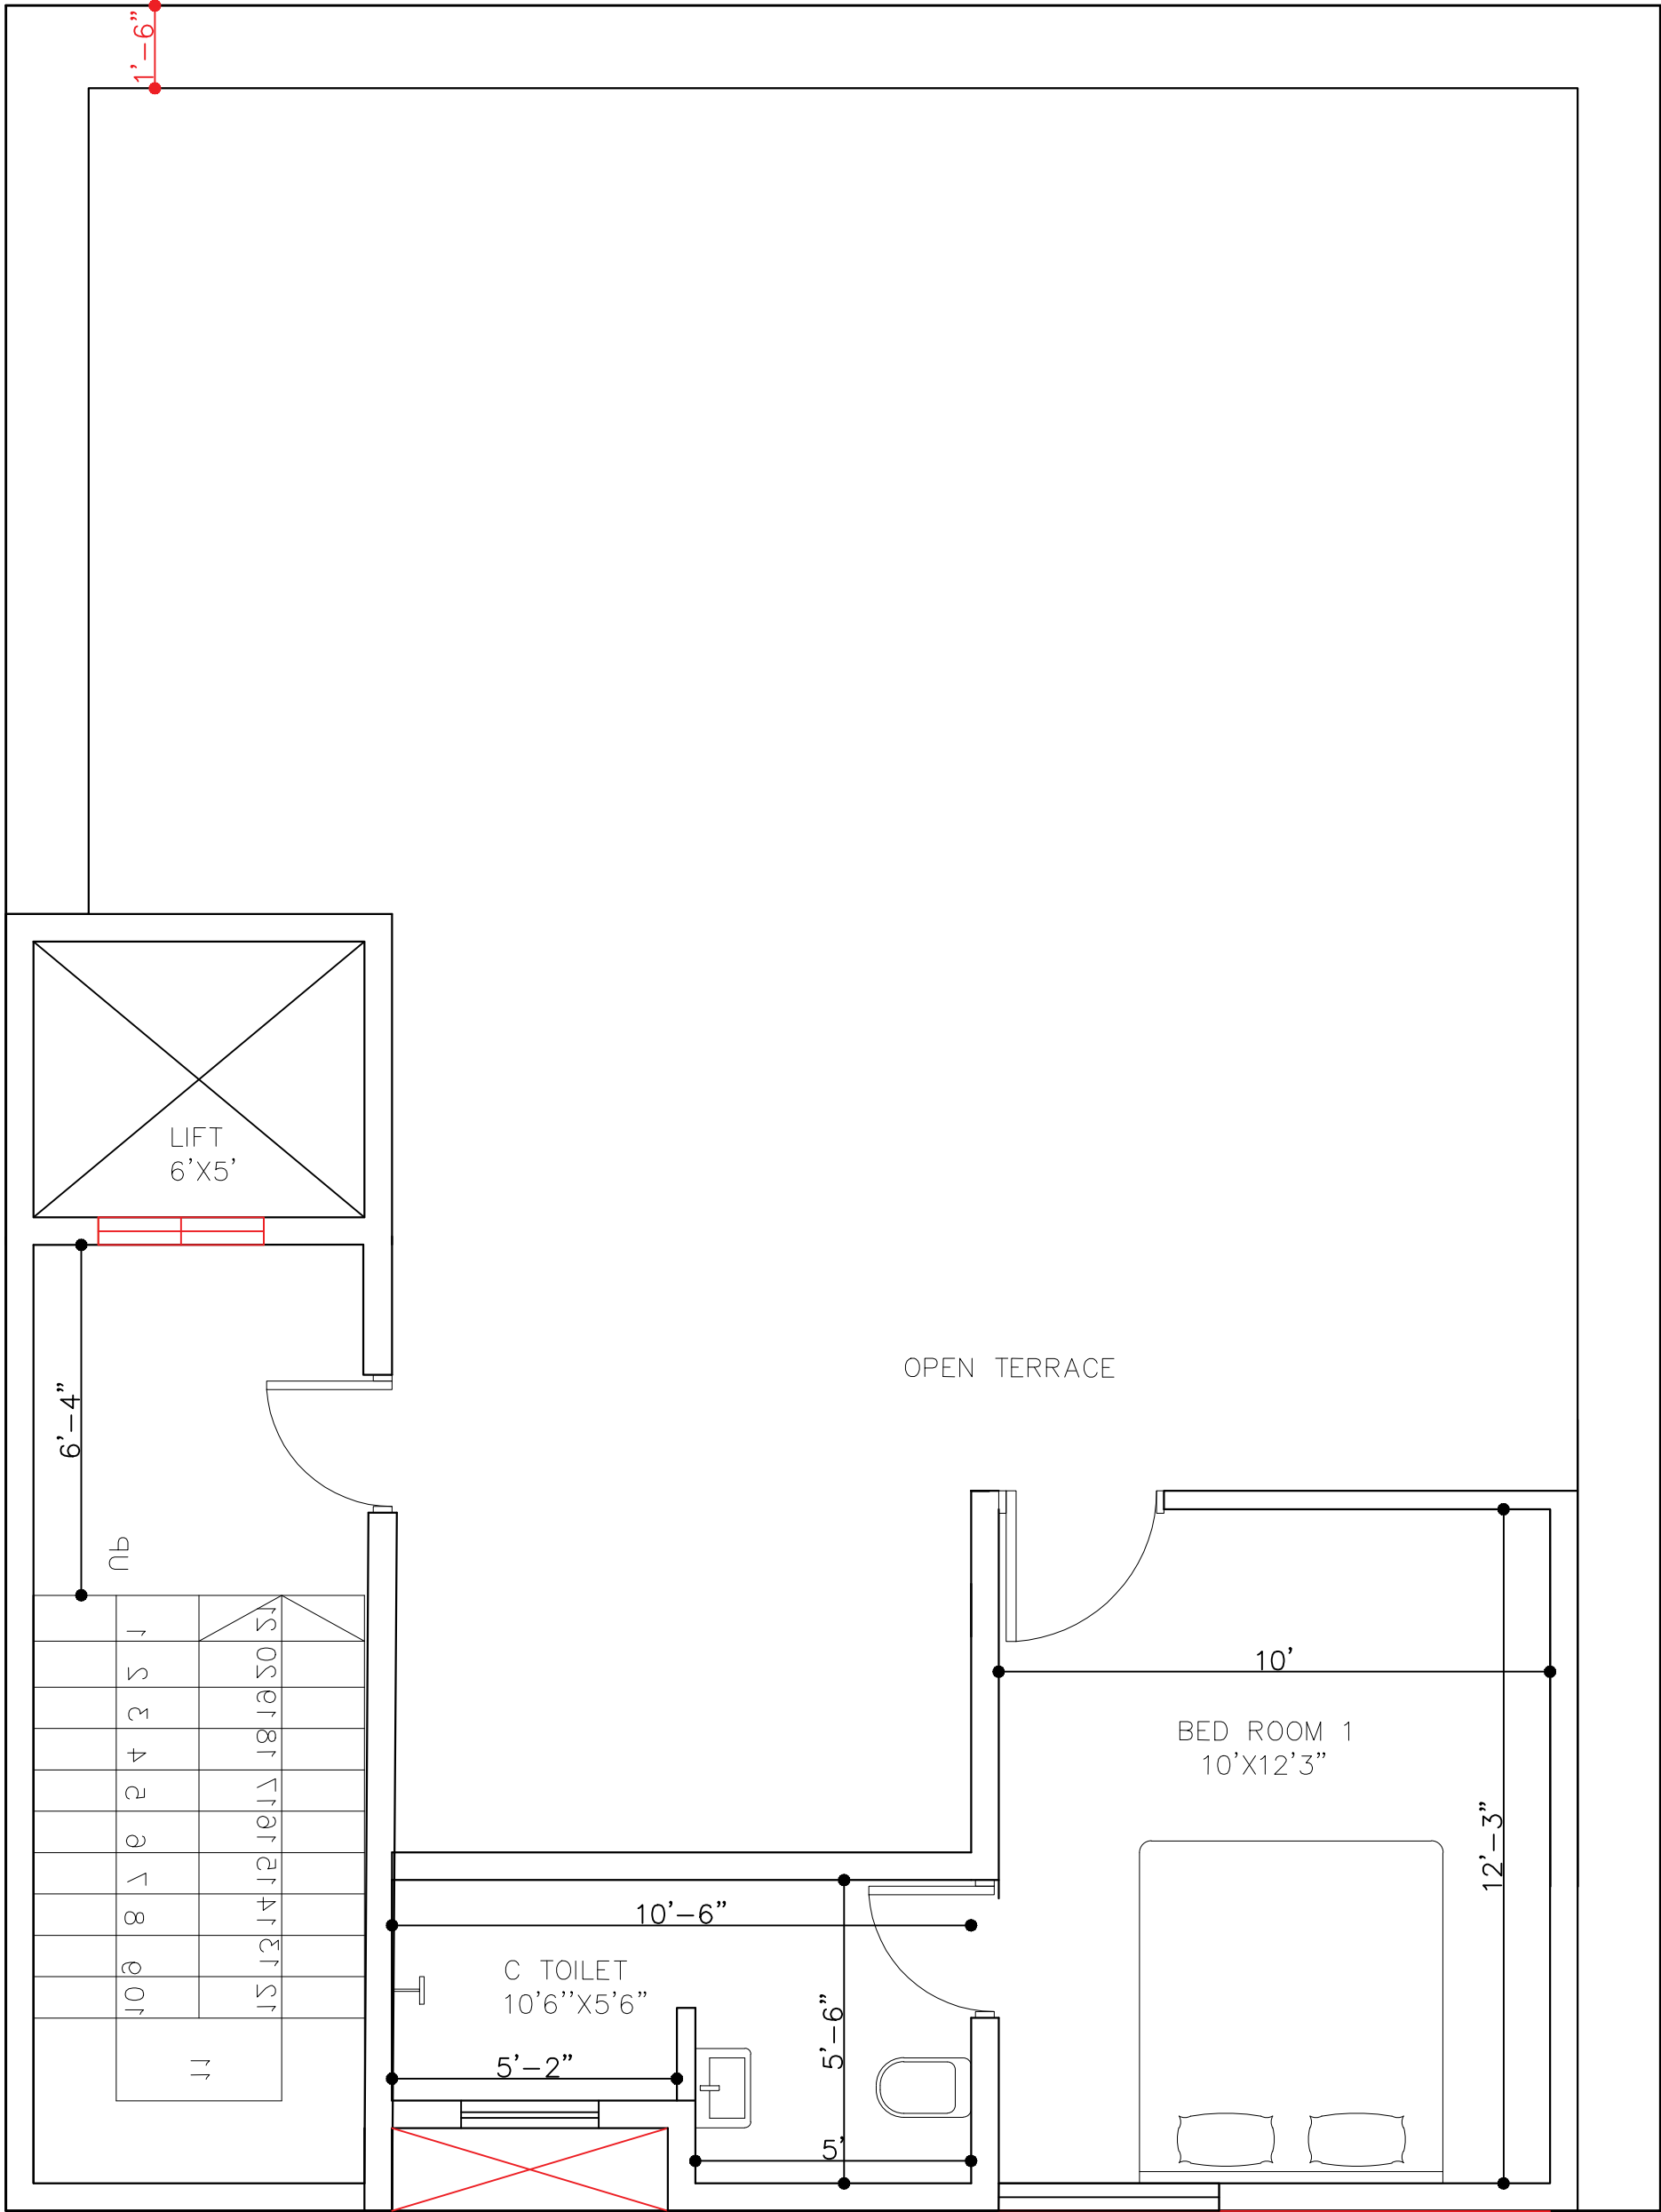

TERRACE FLOOR PLAN

CLIENT:	Mr. VIHAN	NOTES: 01. ALL DIMENSIONS ARE IN INCHES & LEVELS ARE IN FEET. 02. DO NOT SCALE THE DRG. FOLLOW WRITTEN DIMENSIONS ONLY.		REVISIONS				ORIENTATION: <div><div></div><div>N E S W</div></div>	COPY RIGHT	THIS DRAWING IS THE PROPERTY OF HOUSE CONSTRUCT AND NOT TO BE USED OR COPIED WITHOUT THEIR PRIOR CONSENT OR APPROVAL				PRIME CONSULTANTS	<div><div></div><div>HOUSE- CONSTRUCT</div><div>DELIVERING THE BEST</div></div>
PROJECT:	PROPOSED RESIDENCE FOR Mr. VIHAN AT BENGALURU.			TITLE :	FLOOR FLOOR PLAN	ISSUED TO	NO.								
		TO CLIENT	01			11.11.2024			DATE	16.02.2025	SHEET	1 OF 1		
		TO CLIENT	01			25.11.2024			JOB NO.	NO.RFS.-: 56	SCALE	N.T.S		
										DRG. NO.	SR-FP-01	REV. NO.	R0		
												STATUS :	FOR APPROVAL ONLY		