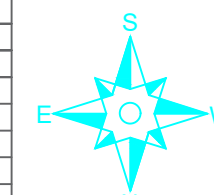

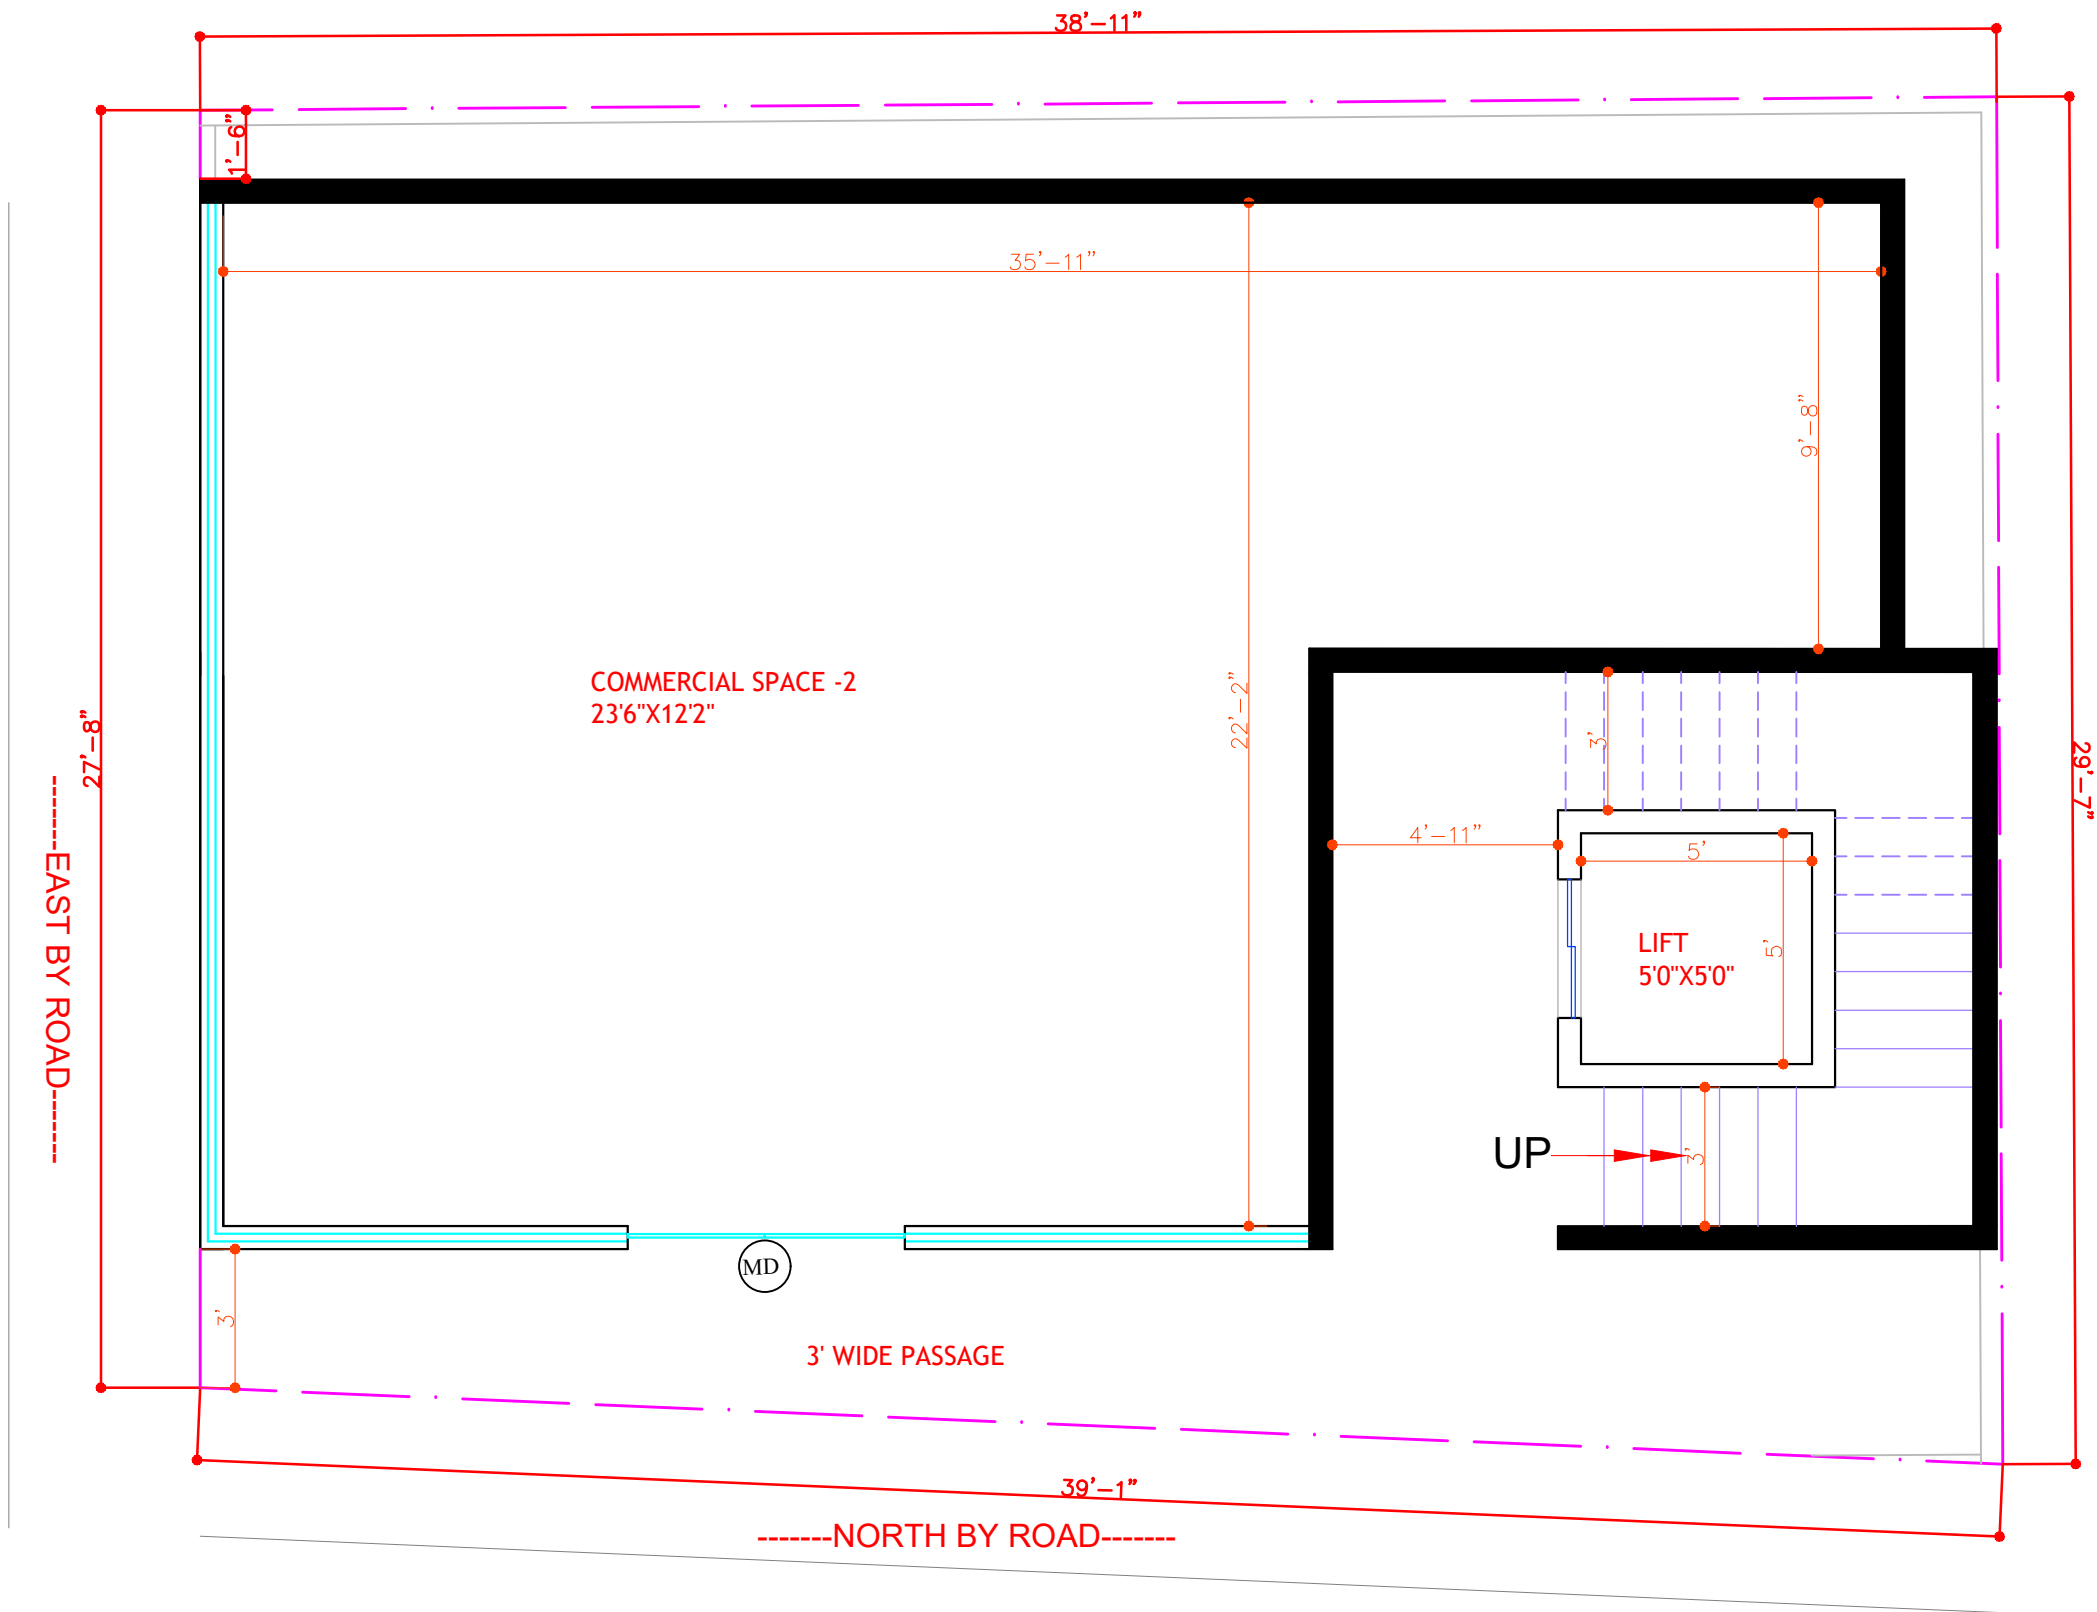
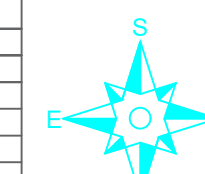

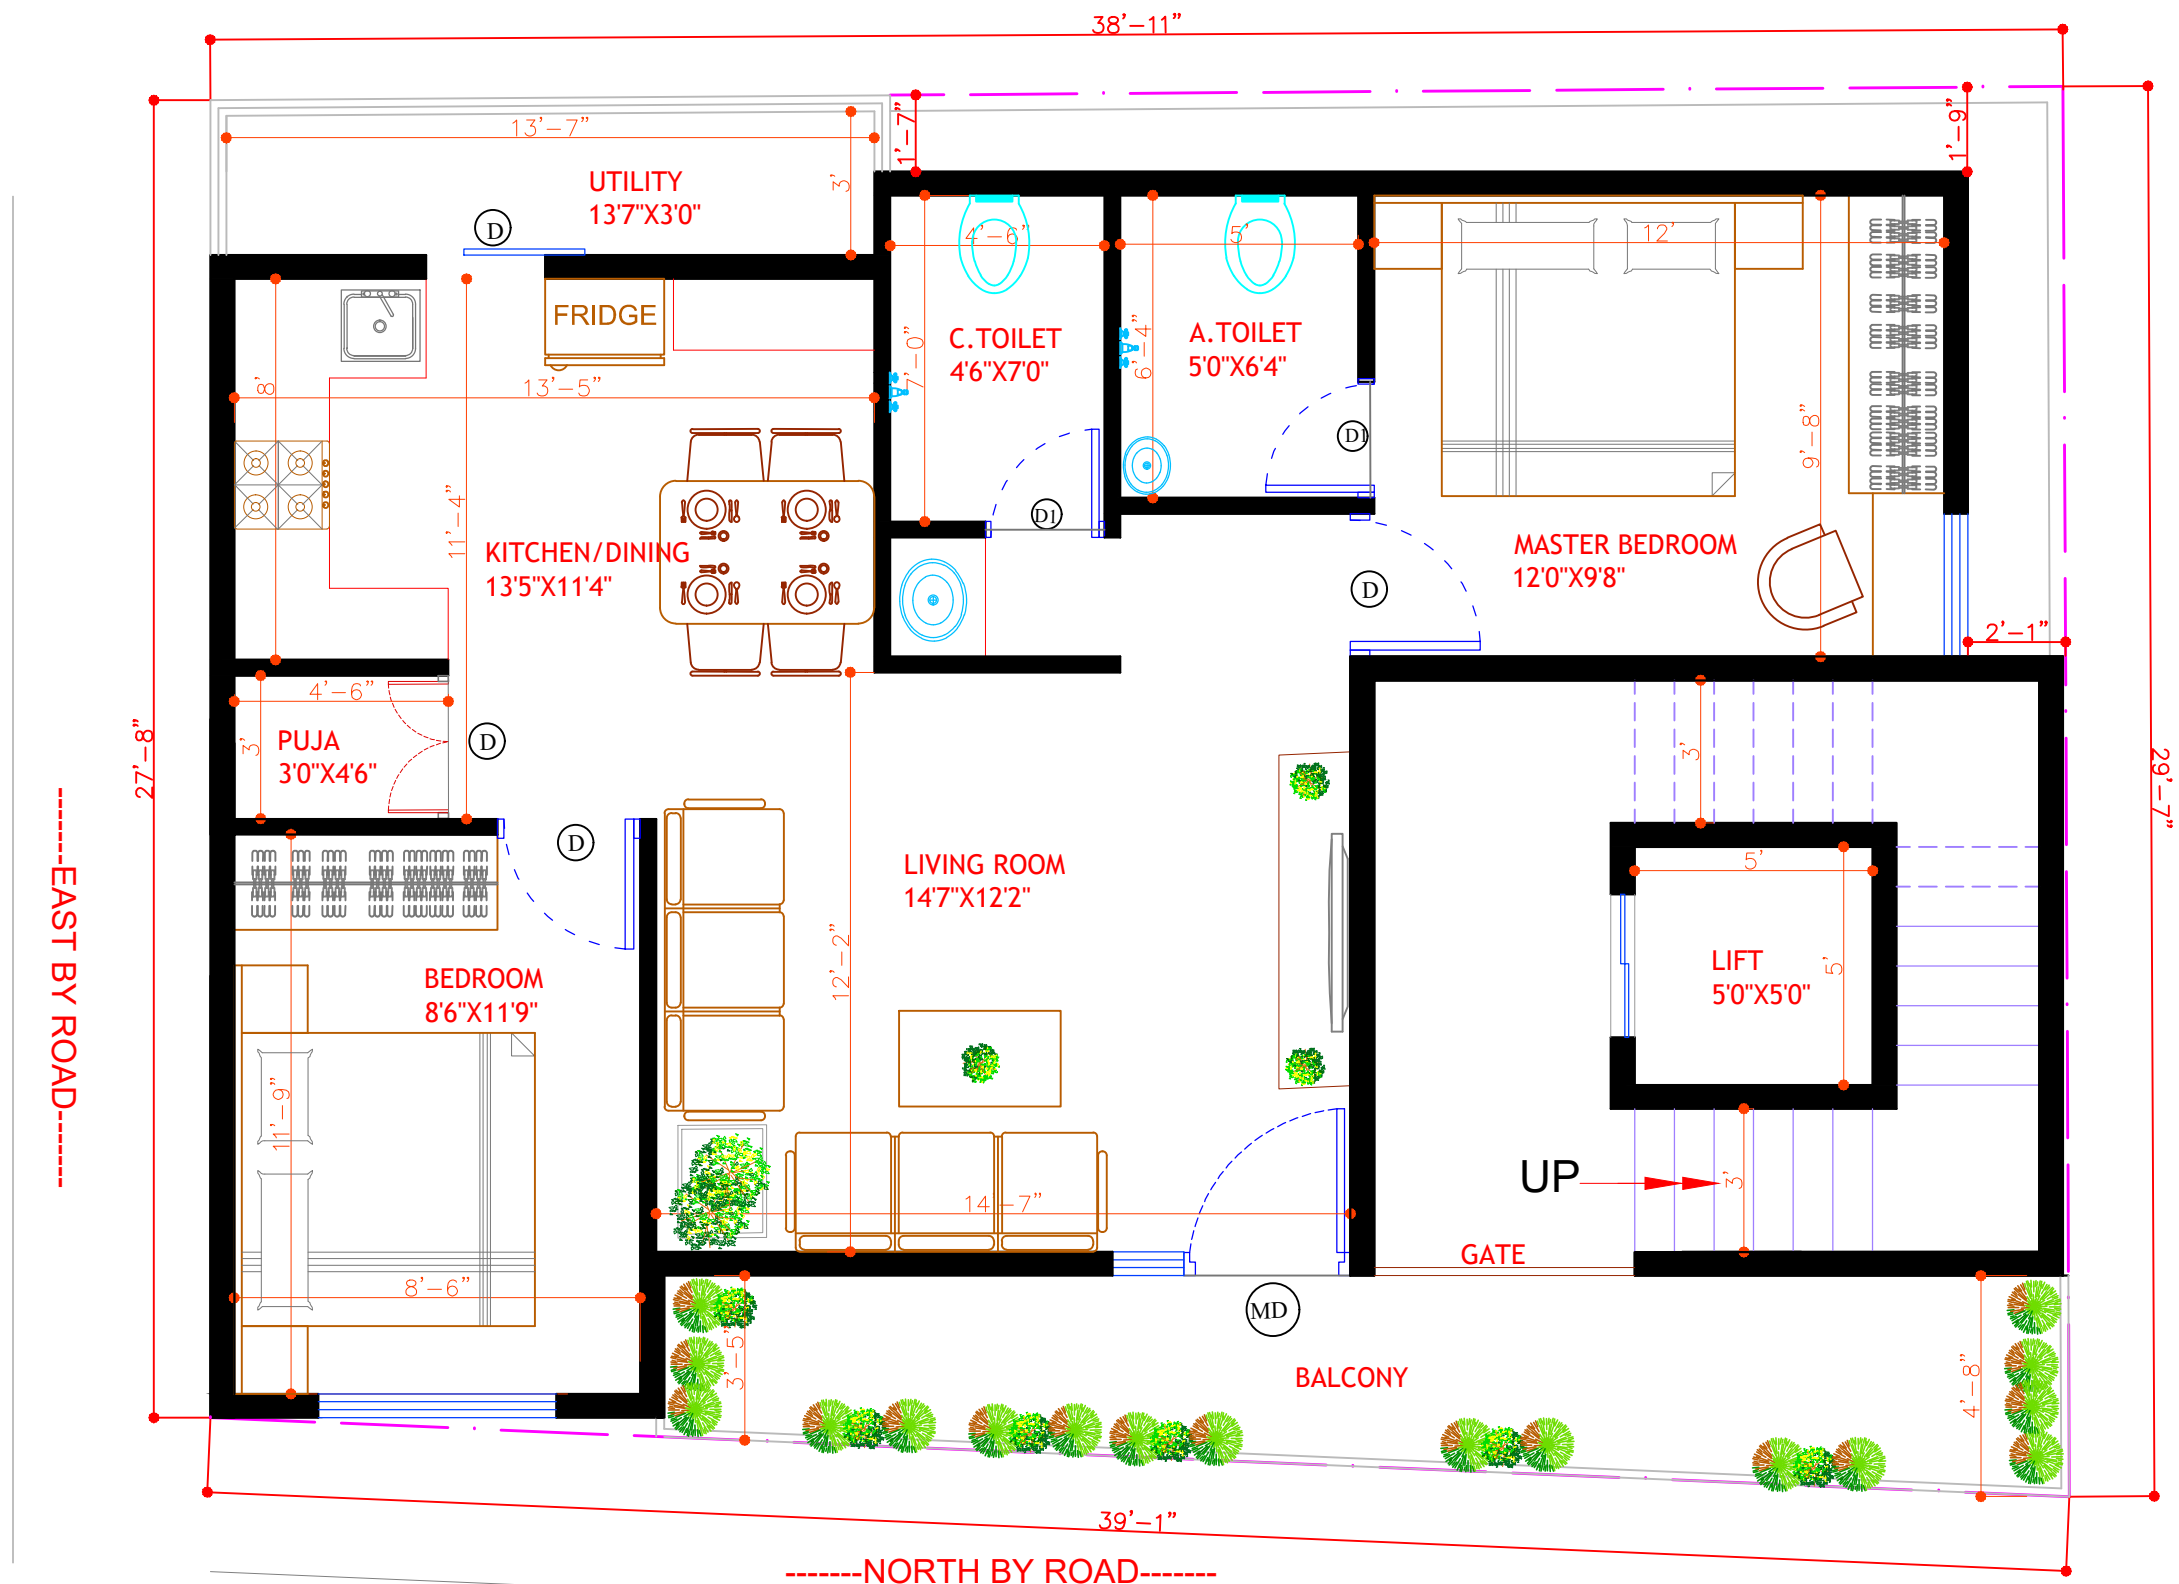


CLIENT:	Mr.PRASANNA AND Mrs.RESHMA	NOTES: 01. ALL DIMENSIONS ARE IN INCHES & LEVELS ARE IN FEET. 02. DO NOT SCALE THE DRG. FOLLOW WRITTEN DIMENSIONS ONLY.		REVISIONS				ORIENTATION: 	COPY RIGHT	THIS DRAWING IS THE PROPERTY OF HOUSE CONSTRUCT AND NOT TO BE USED OR COPIED WITHOUT THEIR PRIOR CONSENT OR APPROVAL				PRIME CONSULTANTS	
				ISSUED TO	NO.	DATE	BY								
PROJECT:	PROPOSED RESIDENCE FOR Mr.PRASANNA AND Mrs.RESHMA AT NAGARABHAVI,BENGALURU	TITLE :	GROUND FLOOR PLAN-FINAL	TO CLIENT					DRAWN	JYOTHI N	CHECKED	AMAN	STATUS :	FOR APPROVAL ONLY	
									DATE	28.12.2024	SHEET	1 OF 1			
									JOB NO.		SCALE	N.T.S			
									DRG. NO.		REV. NO.	R1			

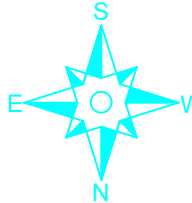



CLIENT:	Mr.PRASANNA AND Mrs.RESHMA	NOTES: 01. ALL DIMENSIONS ARE IN INCHES & LEVELS ARE IN FEET. 02. DO NOT SCALE THE DRG. FOLLOW WRITTEN DIMENSIONS ONLY.		REVISIONS				ORIENTATION: 	COPY RIGHT	THIS DRAWING IS THE PROPERTY OF HOUSE CONSTRUCT AND NOT TO BE USED OR COPIED WITHOUT THEIR PRIOR CONSENT OR APPROVAL				PRIME CONSULTANTS		
				ISSUED TO	NO.	DATE	BY									
PROJECT:	PROPOSED RESIDENCE FOR Mr.PRASANNA AND Mrs.RESHMA AT NAGARABHAVI,BENGALURU	TITLE :	TYPICAL FLOOR PLAN-FINAL (FIRST AND SECOND)	TO CLIENT						DRAWN	JYOTHI N	CHECKED	AMAN			
											DATE	28.12.2024	SHEET			1 OF 1
											JOB NO.		SCALE			N.T.S
											DRG. NO.		REV. NO.	R1		
												STATUS :	FOR APPROVAL ONLY			



CLIENT:	Mr.PRASANNA AND Mrs.RESHMA	NOTES: 01. ALL DIMENSIONS ARE IN INCHES & LEVELS ARE IN FEET. 02. DO NOT SCALE THE DRG. FOLLOW WRITTEN DIMENSIONS ONLY.		REVISIONS				ORIENTATION: 	COPY RIGHT	THIS DRAWING IS THE PROPERTY OF HOUSE CONSTRUCT AND NOT TO BE USED OR COPIED WITHOUT THEIR PRIOR CONSENT OR APPROVAL			PRIME CONSULTANTS	
				ISSUED TO	NO.	DATE	BY							
PROJECT:	PROPOSED RESIDENCE FOR Mr.PRASANNA AND Mrs.RESHMA AT NAGARABHAVI,BENGALURU	TITLE :	TYPICA FLOOR PLAN-FINAL (THIRD AND FOURTH)	TO CLIENT					DRAWN	JYOTHI N	CHECKED	AMAN	STATUS :	FOR APPROVAL ONLY
									DATE	28.12.2024	SHEET	1 OF 1		
									JOB NO.		SCALE	N.T.S		
									DRG. NO.		REV. NO.	R0		



CLIENT:	Mr.PRASANNA AND Mrs.RESHMA	NOTES: 01. ALL DIMENSIONS ARE IN INCHES & LEVELS ARE IN FEET. 02. DO NOT SCALE THE DRG. FOLLOW WRITTEN DIMENSIONS ONLY.		REVISIONS				ORIENTATION: 	COPY RIGHT	THIS DRAWING IS THE PROPERTY OF HOUSE CONSTRUCT AND NOT TO BE USED OR COPIED WITHOUT THEIR PRIOR CONSENT OR APPROVAL			PRIME CONSULTANTS	
				ISSUED TO	NO.	DATE	BY							
PROJECT:	PROPOSED RESIDENCE FOR Mr.PRASANNA AND Mrs.RESHMA AT NAGARABHAVI,BENGALURU	TITLE :	TERRACE FLOOR PLAN-FINAL	TO CLIENT					DRAWN	JYOTHI N	CHECKED	AMAN	STATUS :	FOR APPROVAL ONLY
									DATE	25.12.2024	SHEET	1 OF 1		
									JOB NO.		SCALE	N.T.S		
									DRG. NO.		REV. NO.	R0		