




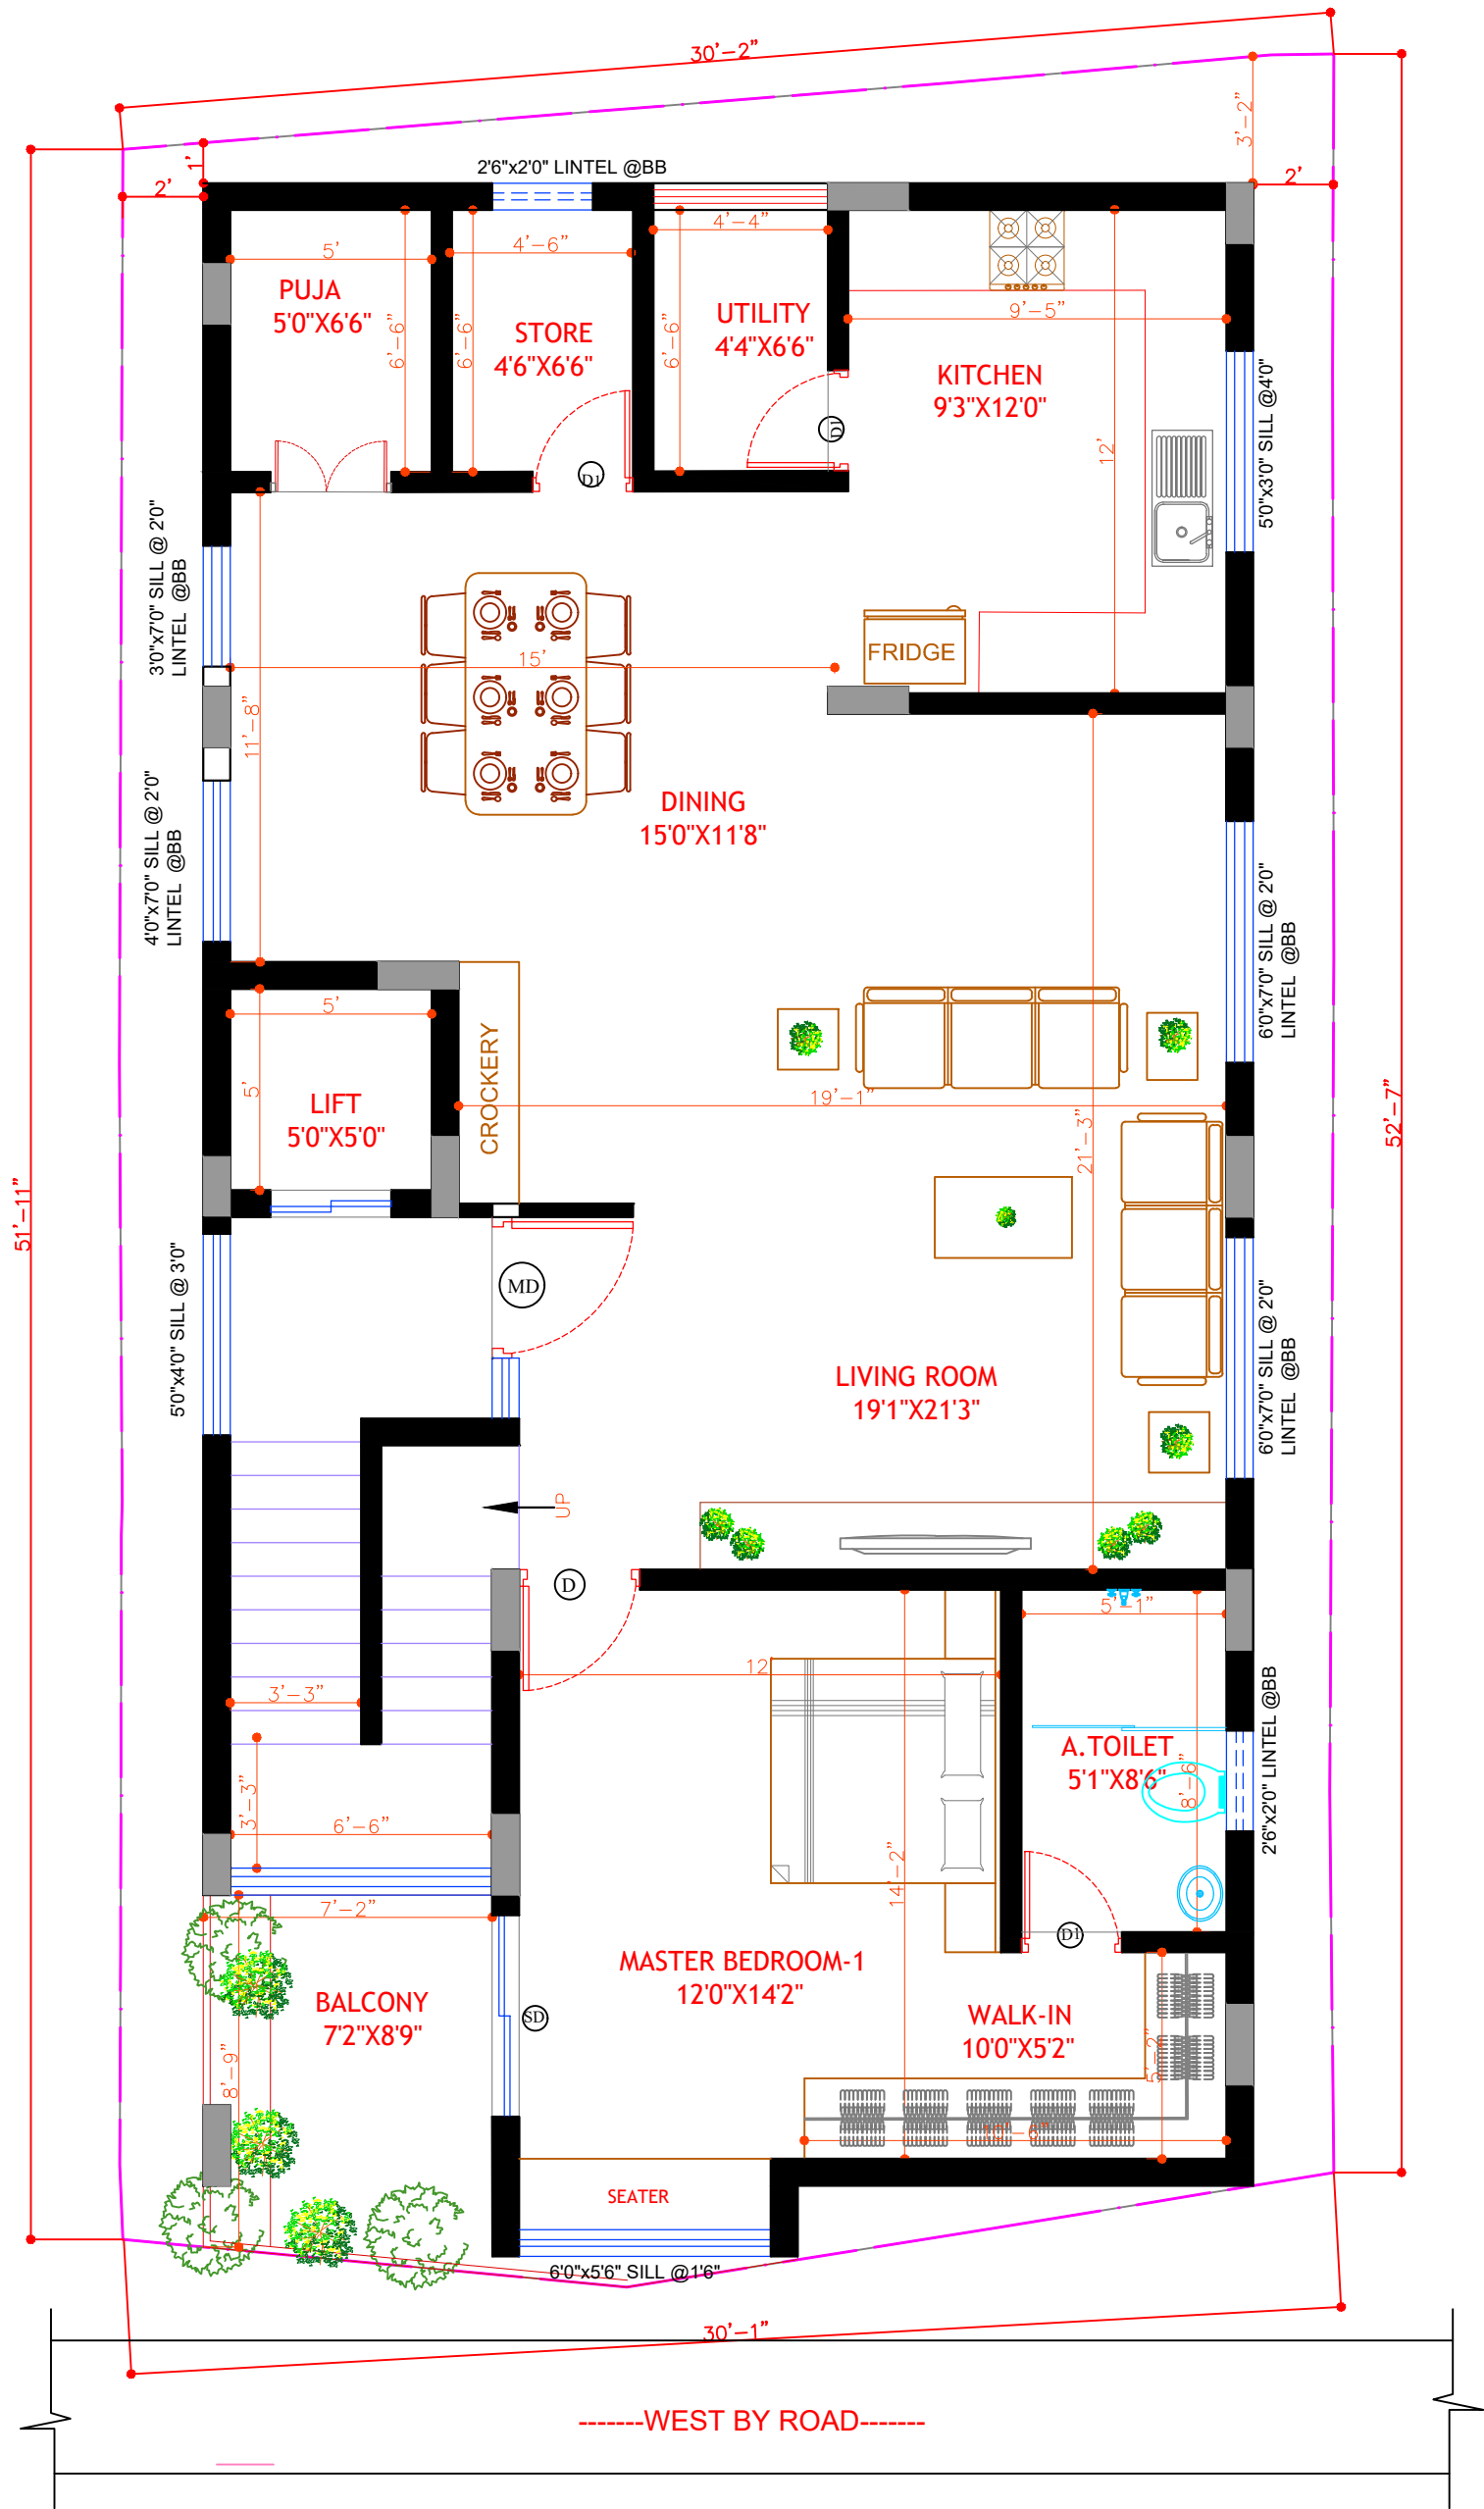



CLIENT:	Mr.AJINTHYA	NOTES: 01. ALL DIMENSIONS ARE IN INCHES & LEVELS ARE IN FEET. 02. DO NOT SCALE THE DRG. FOLLOW WRITTEN DIMENSIONS ONLY.		REVISIONS				<div>ORIENTATION:</div> 	COPY RIGHT	THIS DRAWING IS THE PROPERTY OF HOUSE CONSTRUCT AND NOT TO BE USED OR COPIED WITHOUT THEIR PRIOR CONSENT OR APPROVAL				PRIME CONSULTANTS			
PROJECT:	PROPOSED RESIDENCE FOR Mr. AJINTHYA AT BENGALURU			TITLE :	GROUND FLOOR PLAN-FINAL WINDOW SCHEDULE	ISSUED TO	NO.			DATE	BY	DRAWN	JYOTHI N			CHECKED	AMAN
		TO CLIENT									DATE		27.01.2025			SHEET	1 OF 1
											JOB NO.					SCALE	N.T.S
											DRG. NO.					REV. NO.	R3
													STATUS :	FOR APPROVAL ONLY			






CLIENT:	Mr.AJINTHYA	NOTES: 01. ALL DIMENSIONS ARE IN INCHES & LEVELS ARE IN FEET. 02. DO NOT SCALE THE DRG. FOLLOW WRITTEN DIMENSIONS ONLY.		REVISIONS				ORIENTATION: 	COPY RIGHT THIS DRAWING IS THE PROPERTY OF HOUSE CONSTRUCT AND NOT TO BE USED OR COPIED WITHOUT THEIR PRIOR CONSENT OR APPROVAL	PRIME CONSULTANTS 						
				ISSUED TO	NO.	DATE	BY									
PROJECT:	PROPOSED RESIDENCE FOR Mr. AJINTHYA AT BENGALURU	TITLE :	FIRST FLOOR PLAN-FINAL WINDOW SCHEDULE	TO CLIENT					DRAWN	JYOTHI N	CHECKED	AMAN	STATUS : FOR APPROVAL ONLY			
												DATE		27.01.2025	SHEET	1 OF 1
												JOB NO.			SCALE	N.T.S
												DRG. NO.			REV. NO.	R3

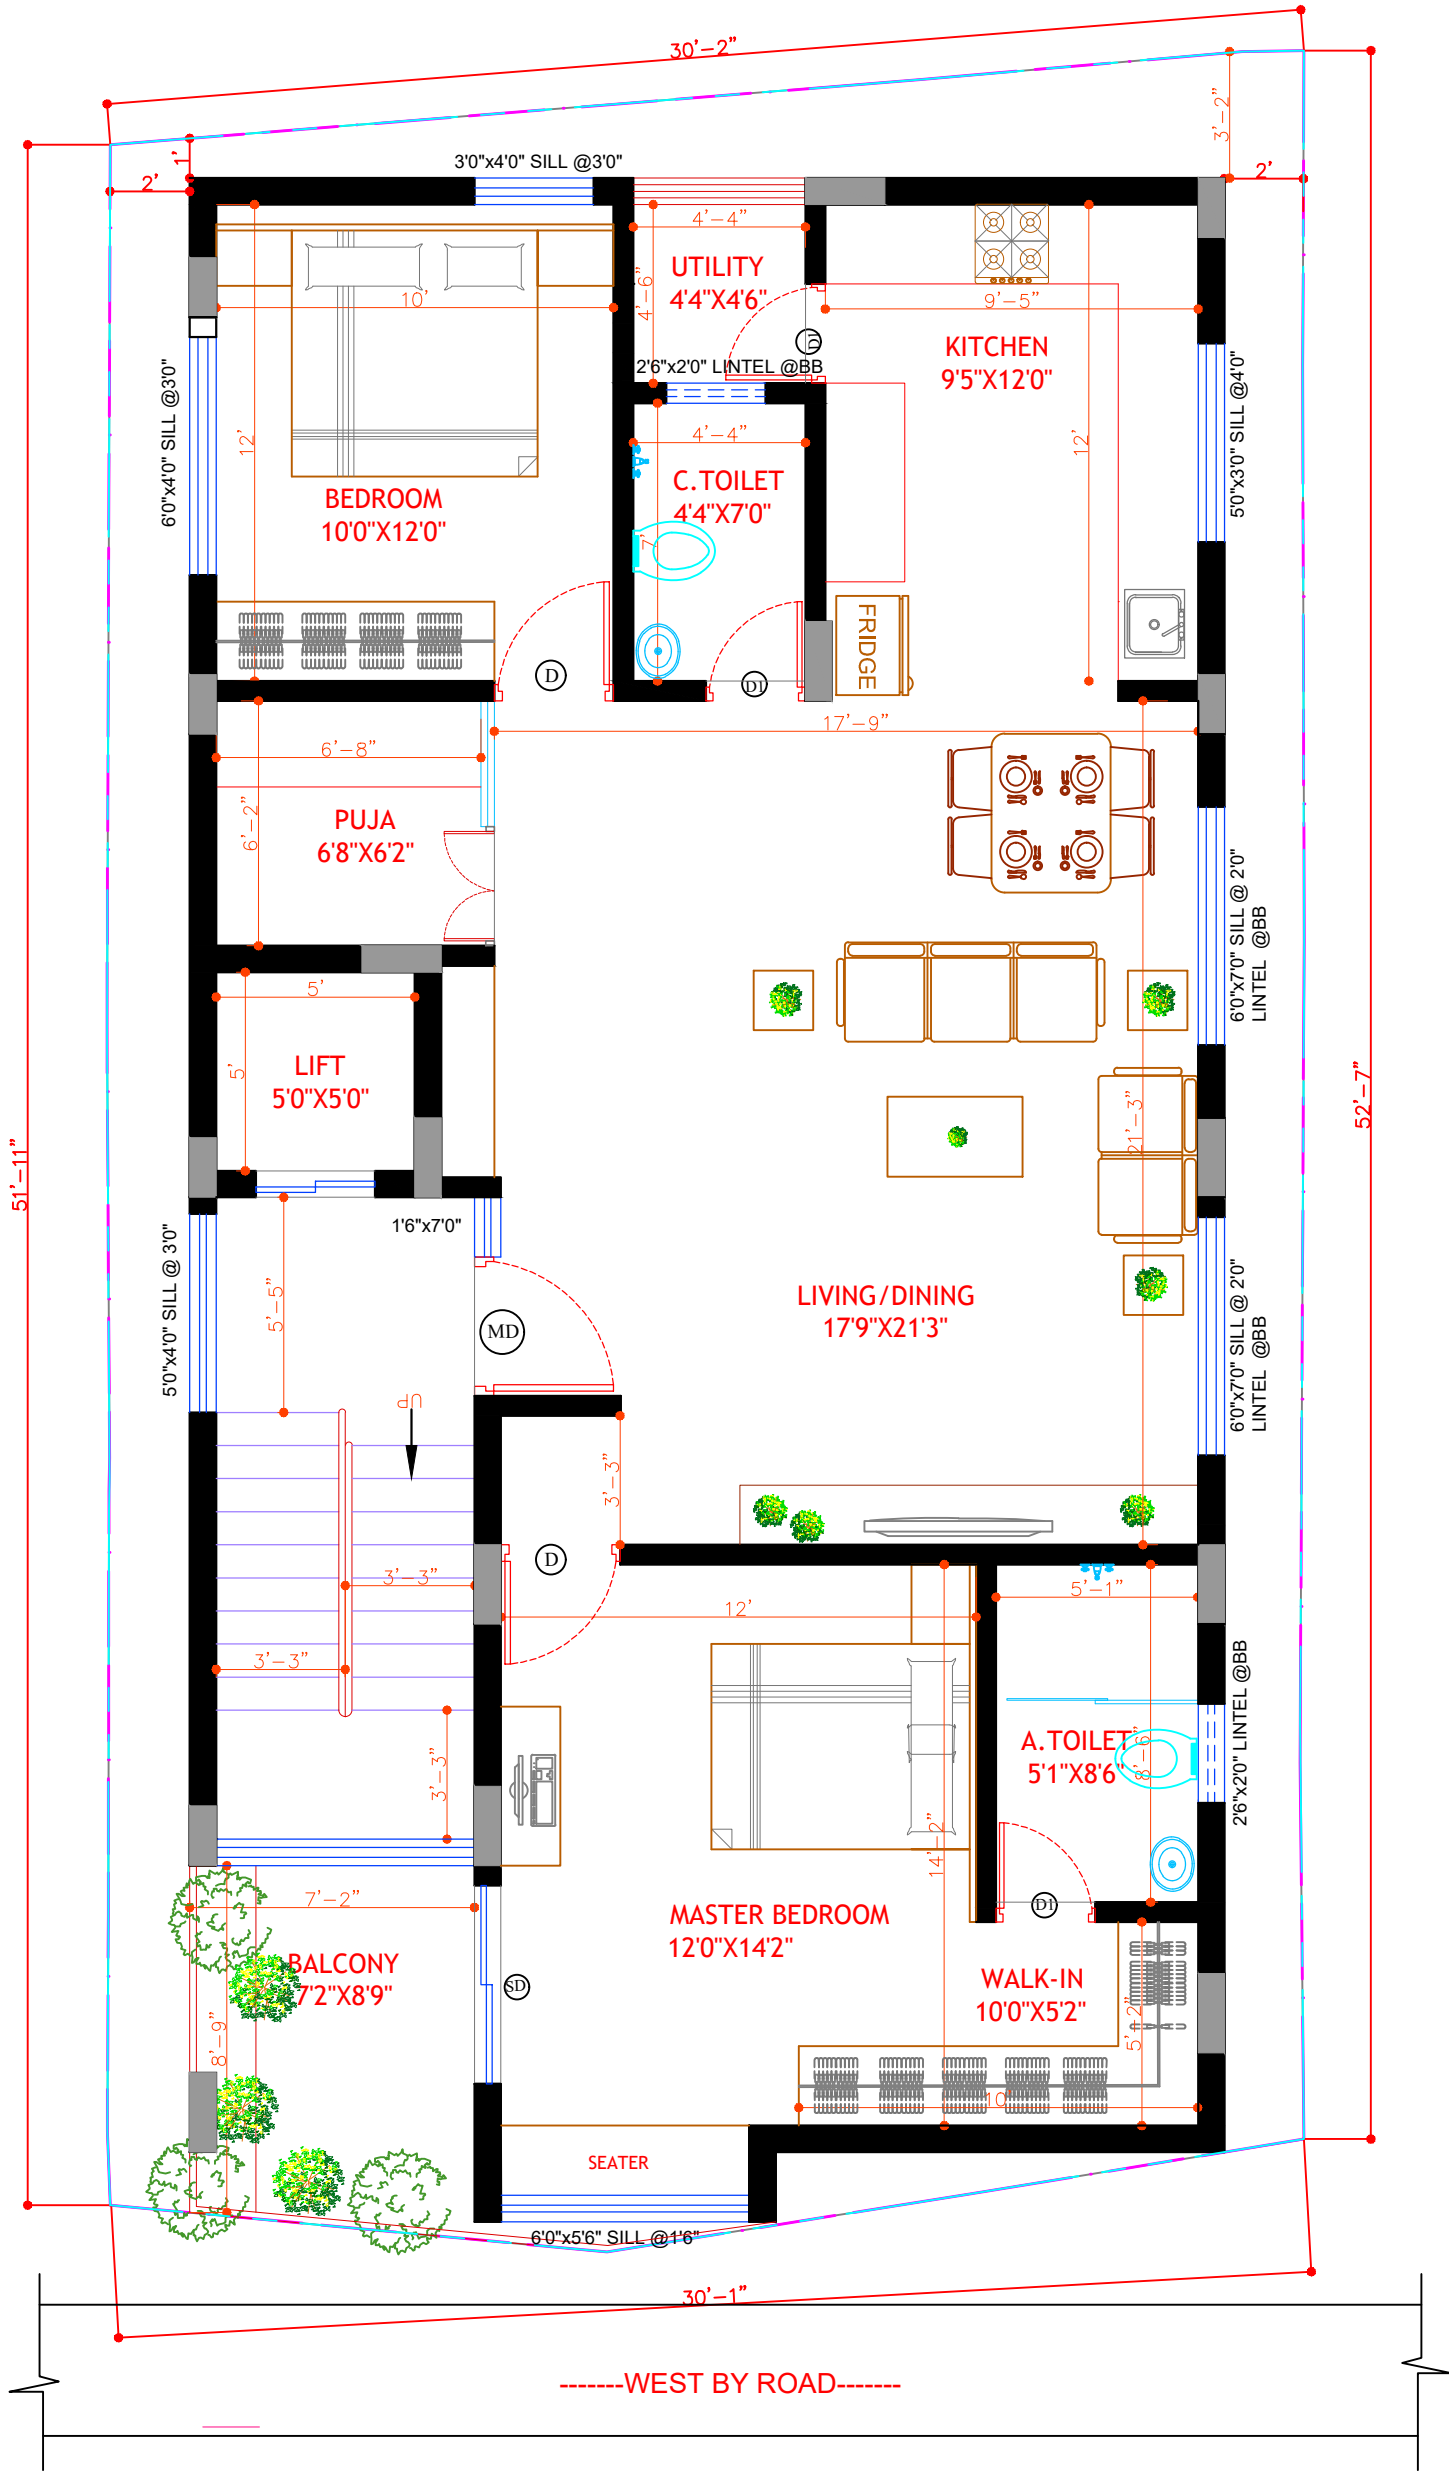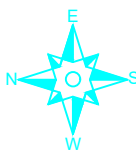

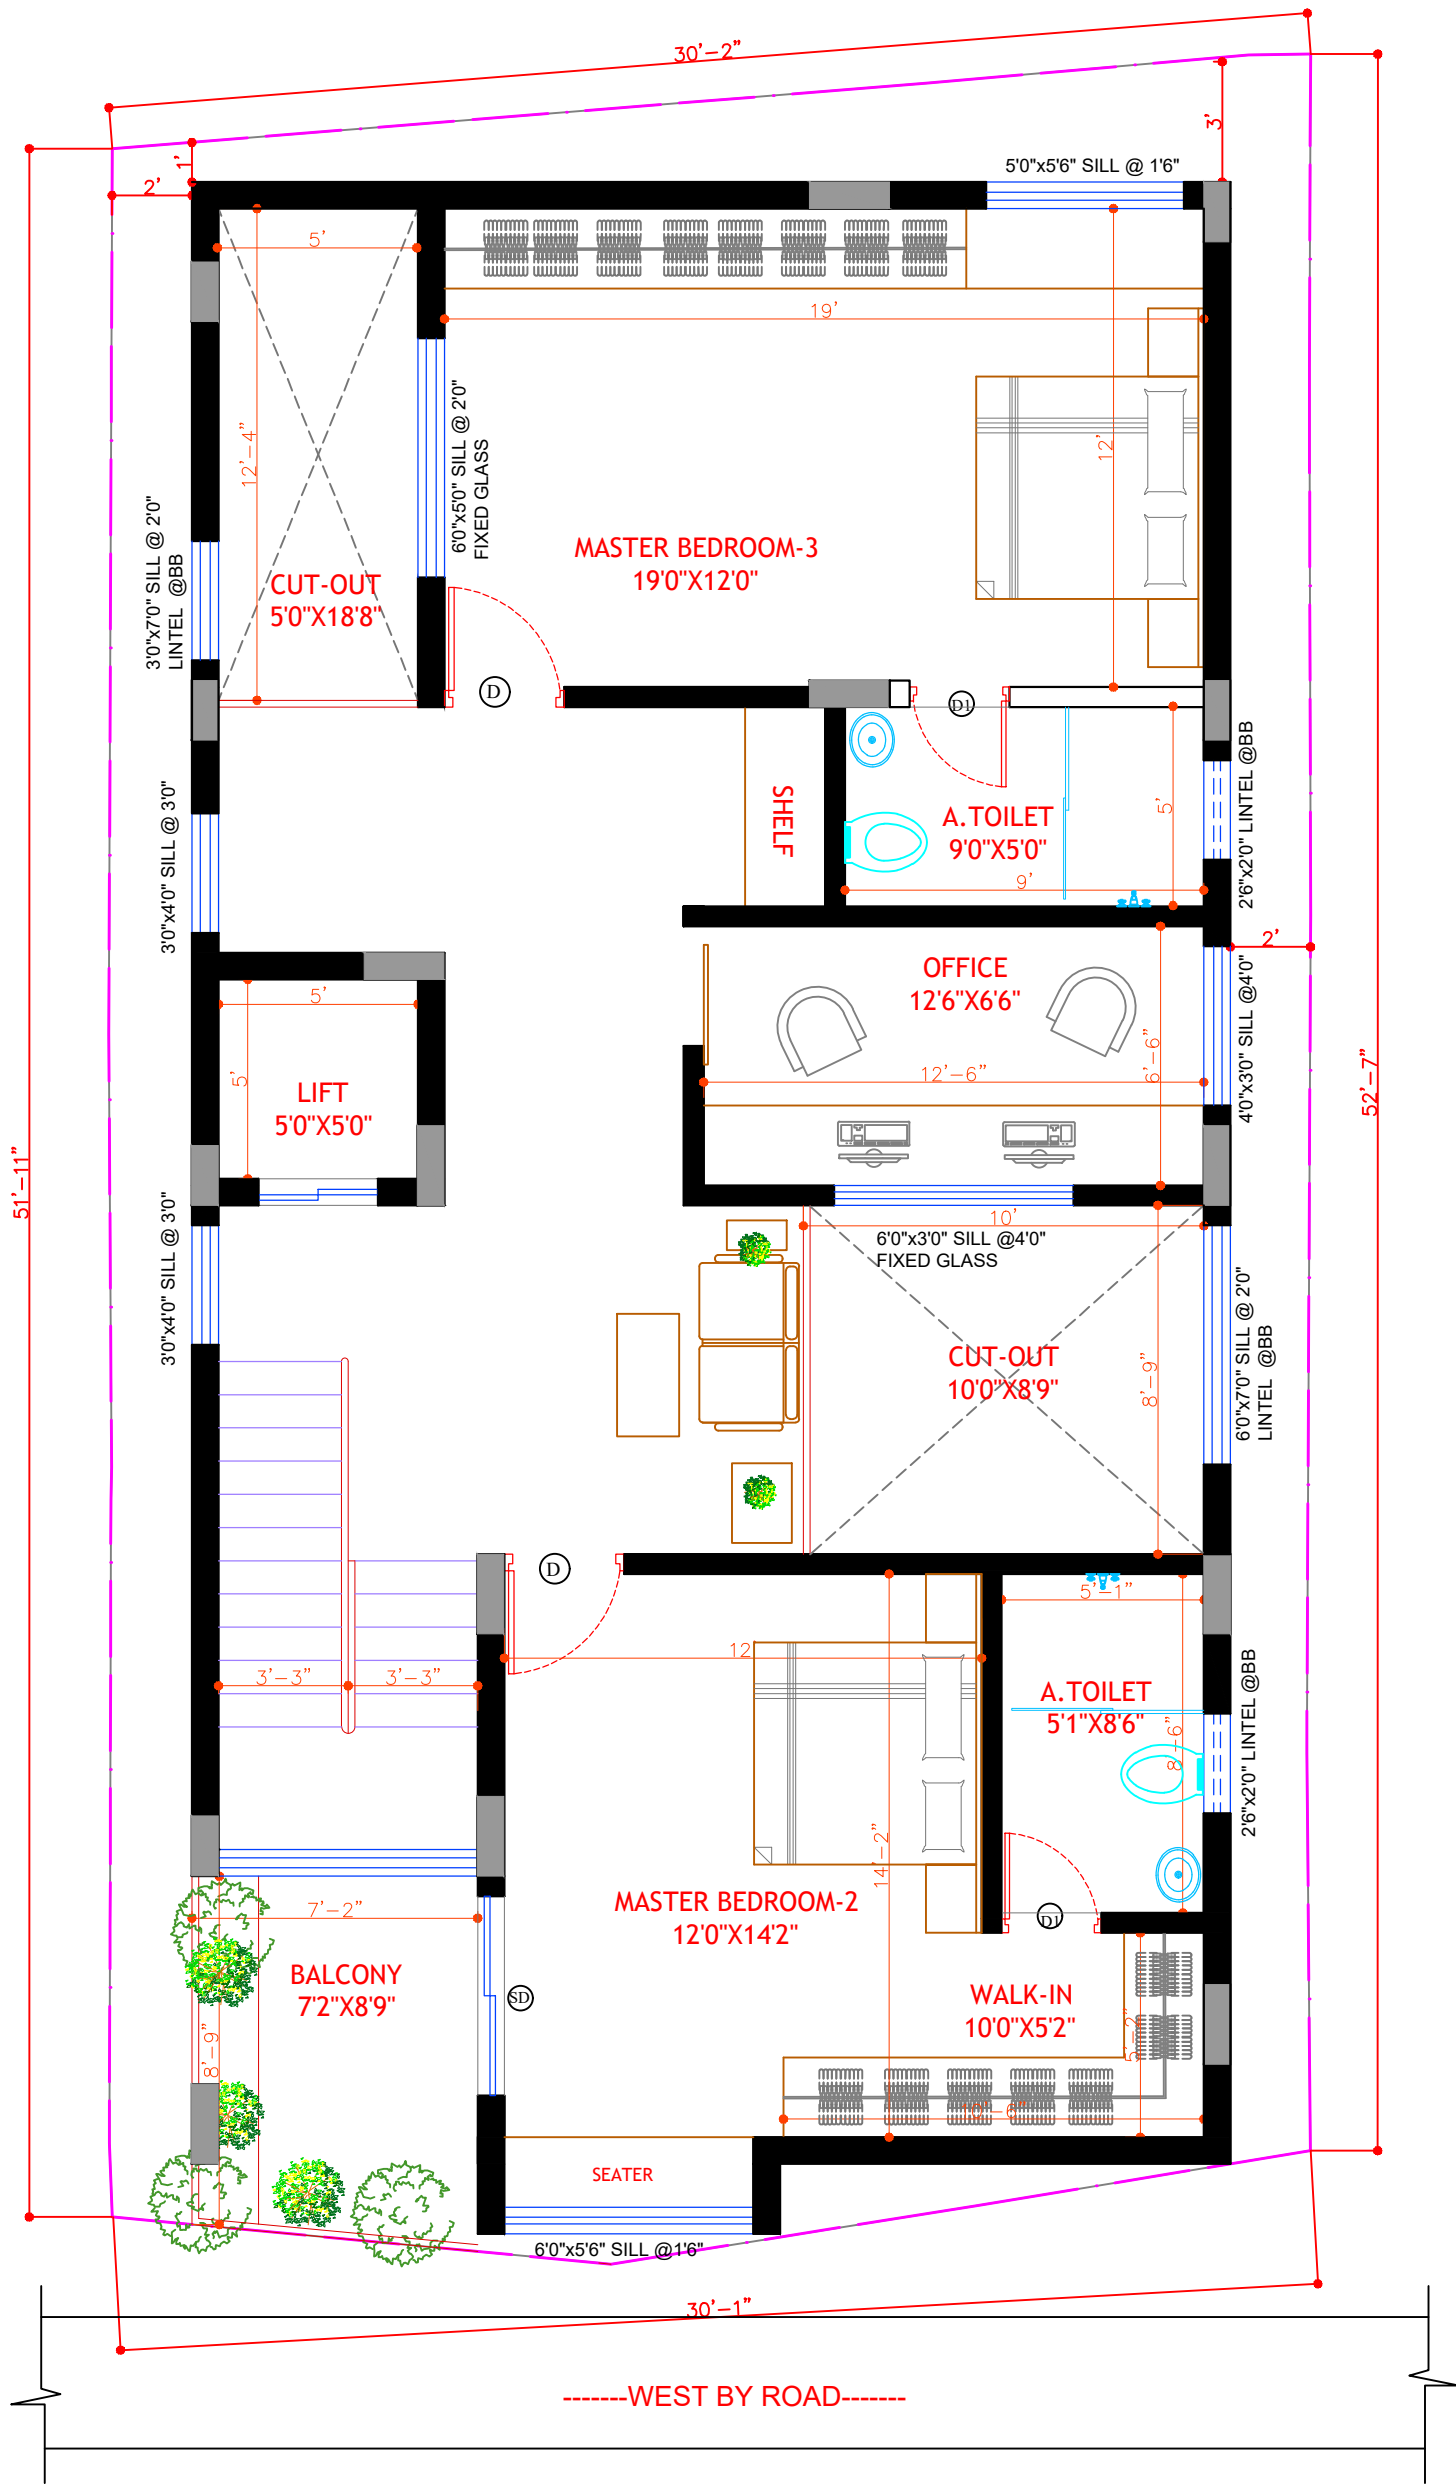CLIENT:	Mr.AJINTHYA	NOTES: 01. ALL DIMENSIONS ARE IN INCHES & LEVELS ARE IN FEET. 02. DO NOT SCALE THE DRG. FOLLOW WRITTEN DIMENSIONS ONLY.		REVISIONS				<div>ORIENTATION:</div> <div></div>	<div>COPY RIGHT</div> <div>THIS DRAWING IS THE PROPERTY OF HOUSE CONSTRUCT AND NOT TO BE USED OR COPIED WITHOUT THEIR PRIOR CONSENT OR APPROVAL</div>	<div>PRIME CONSULTANTS</div> <div></div>
				ISSUED TO	NO.	DATE	BY			
PROJECT:	PROPOSED RESIDENCE FOR Mr. AJINTHYA AT BENGALURU	TITLE :	SECOND FLOOR PLAN-FINAL WINDOW SCHEDULE	TO CLIENT						
								<div>DRAWN</div> <div>JYOTHI N</div>	<div>CHECKED</div> <div>AMAN</div>	<div>STATUS :</div> <div>FOR APPROVAL ONLY</div>
						<div>DATE</div> <div>27.01.2025</div>	<div>SHEET</div> <div>1 OF 1</div>			
						<div>JOB NO.</div> <div></div>	<div>SCALE</div> <div>N.T.S</div>			
								<div>DRG. NO.</div> <div></div>	<div>REV. NO.</div> <div>R3</div>	



CLIENT:	Mr.AJINTHYA	NOTES: 01. ALL DIMENSIONS ARE IN INCHES & LEVELS ARE IN FEET. 02. DO NOT SCALE THE DRG. FOLLOW WRITTEN DIMENSIONS ONLY.		REVISIONS				ORIENTATION:	COPY RIGHT	THIS DRAWING IS THE PROPERTY OF HOUSE CONSTRUCT AND NOT TO BE USED OR COPIED WITHOUT THEIR PRIOR CONSENT OR APPROVAL			PRIME CONSULTANTS	
				ISSUED TO	NO.	DATE	BY							
PROJECT:	PROPOSED RESIDENCE FOR Mr. AJINTHYA AT BENGALURU	TITLE :	THIRD FLOOR PLAN-FINAL WINDOW SCHEDULE	TO CLIENT					DRAWN	JYOTHI N	CHECKED	AMAN	STATUS :	FOR APPROVAL ONLY
									DATE	27.01.2025	SHEET	1 OF 1		
									JOB NO.		SCALE	N.T.S		
									DRG. NO.			REV. NO.	R3	

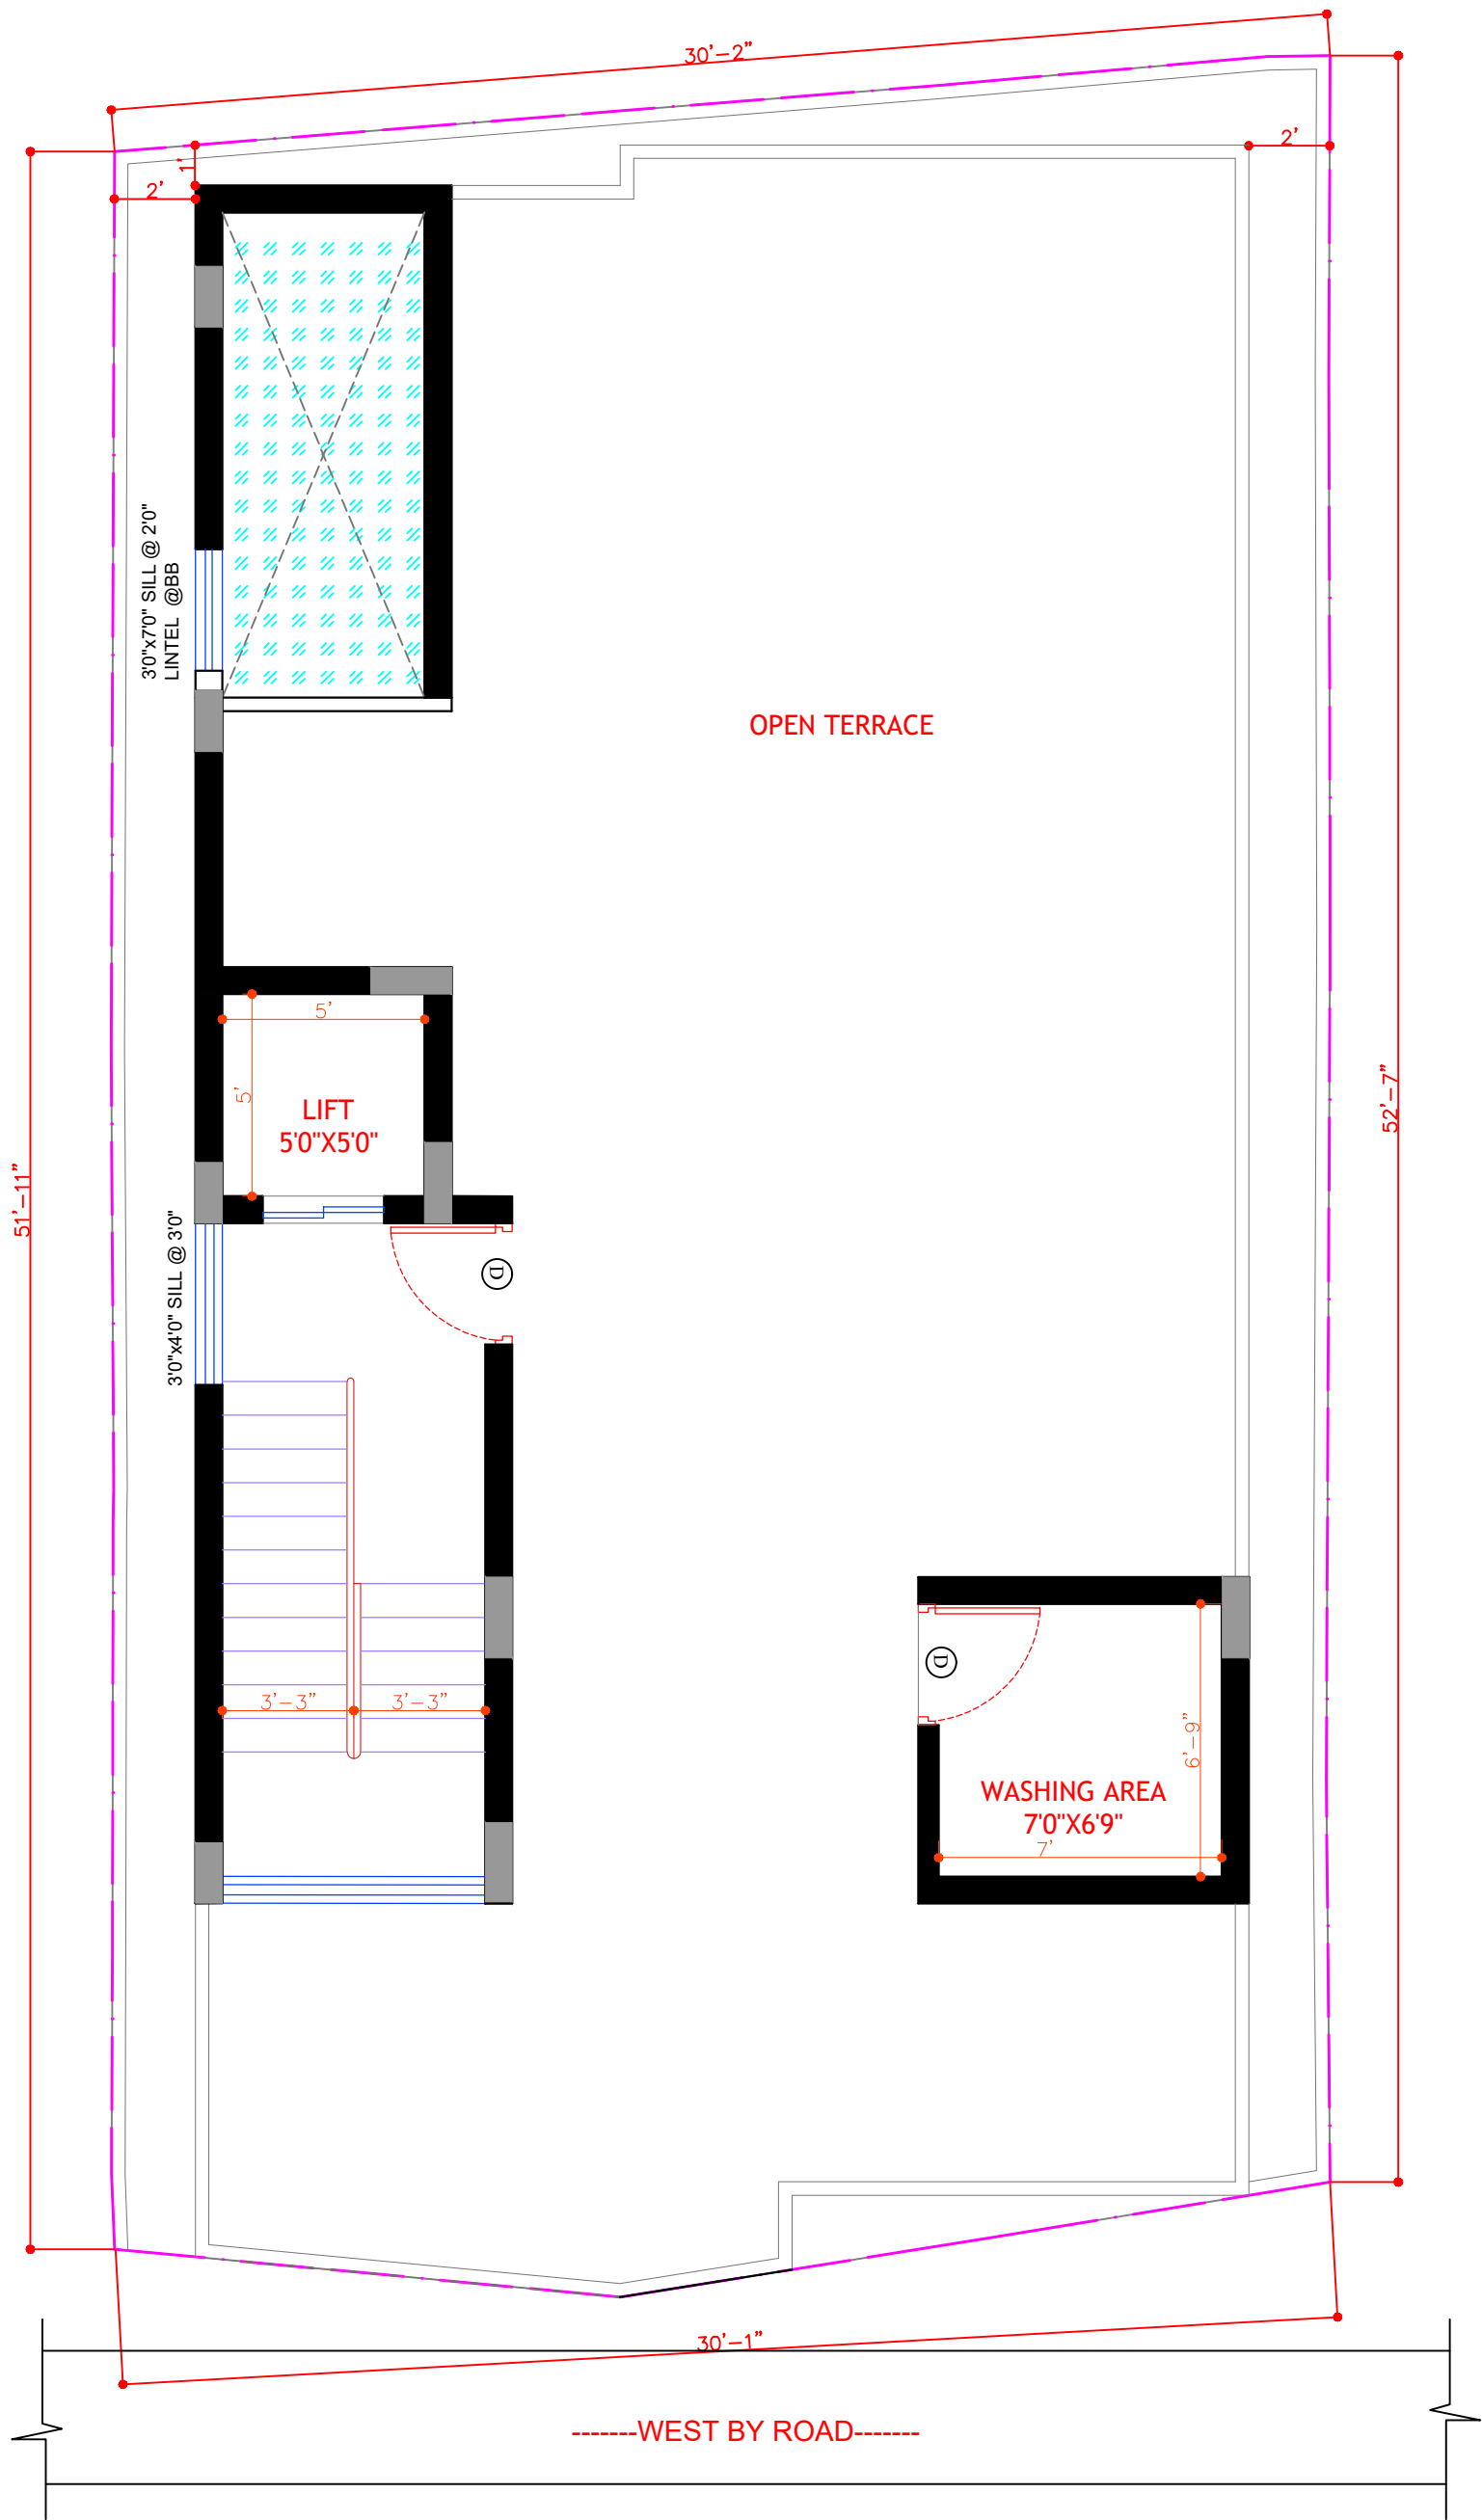

CLIENT:	Mr.AJINTHYA	NOTES: 01. ALL DIMENSIONS ARE IN INCHES & LEVELS ARE IN FEET. 02. DO NOT SCALE THE DRG. FOLLOW WRITTEN DIMENSIONS ONLY.	REVISIONS				ORIENTATION: 	COPY RIGHT THIS DRAWING IS THE PROPERTY OF HOUSE CONSTRUCT AND NOT TO BE USED OR COPIED WITHOUT THEIR PRIOR CONSENT OR APPROVAL	PRIME CONSULTANTS	
			ISSUED TO TO CLIENT	NO.	DATE	BY				
PROJECT:	PROPOSED RESIDENCE FOR Mr. AJINTHYA AT BENGALURU	TITLE : TERRACE FLOOR PLAN WINDOW SCHEDULE						DRAWN JYOTHI N	CHECKED AMAN	STATUS : FOR APPROVAL ONLY
								DATE 27.01.2025	SHEET 1 OF 1	
								JOB NO.	N.T.S	
								DRG. NO.	REV. NO. R3	