










CLIENT:	Mr.LEELAKANTA SWAMY	NOTES: 01. ALL DIMENSIONS ARE IN INCHES & LEVELS ARE IN FEET. 02. DO NOT SCALE THE DRG. FOLLOW WRITTEN DIMENSIONS ONLY.		REVISIONS				<div>ORIENTATION:</div> 	COPY RIGHT	THIS DRAWING IS THE PROPERTY OF HOUSE CONSTRUCT AND NOT TO BE USED OR COPIED WITHOUT THEIR PRIOR CONSENT OR APPROVAL				PRIME CONSULTANTS				
PROJECT:	PROPOSED RESIDENCE FOR Mr. LEELAKANTA SWAMY AT BENGALURU			TITLE :	GROUND FLOOR PLAN-FINAL	ISSUED TO	NO.			DATE	BY	DRAWN				CHECKED	AMAN	
		TO CLIENT								DATE			20.01.2025			SHEET	1 OF 1	
										JOB NO.						SCALE	N.T.S	
										DRG. NO.						REV. NO.	R1	
												STATUS :				FOR APPROVAL ONLY		

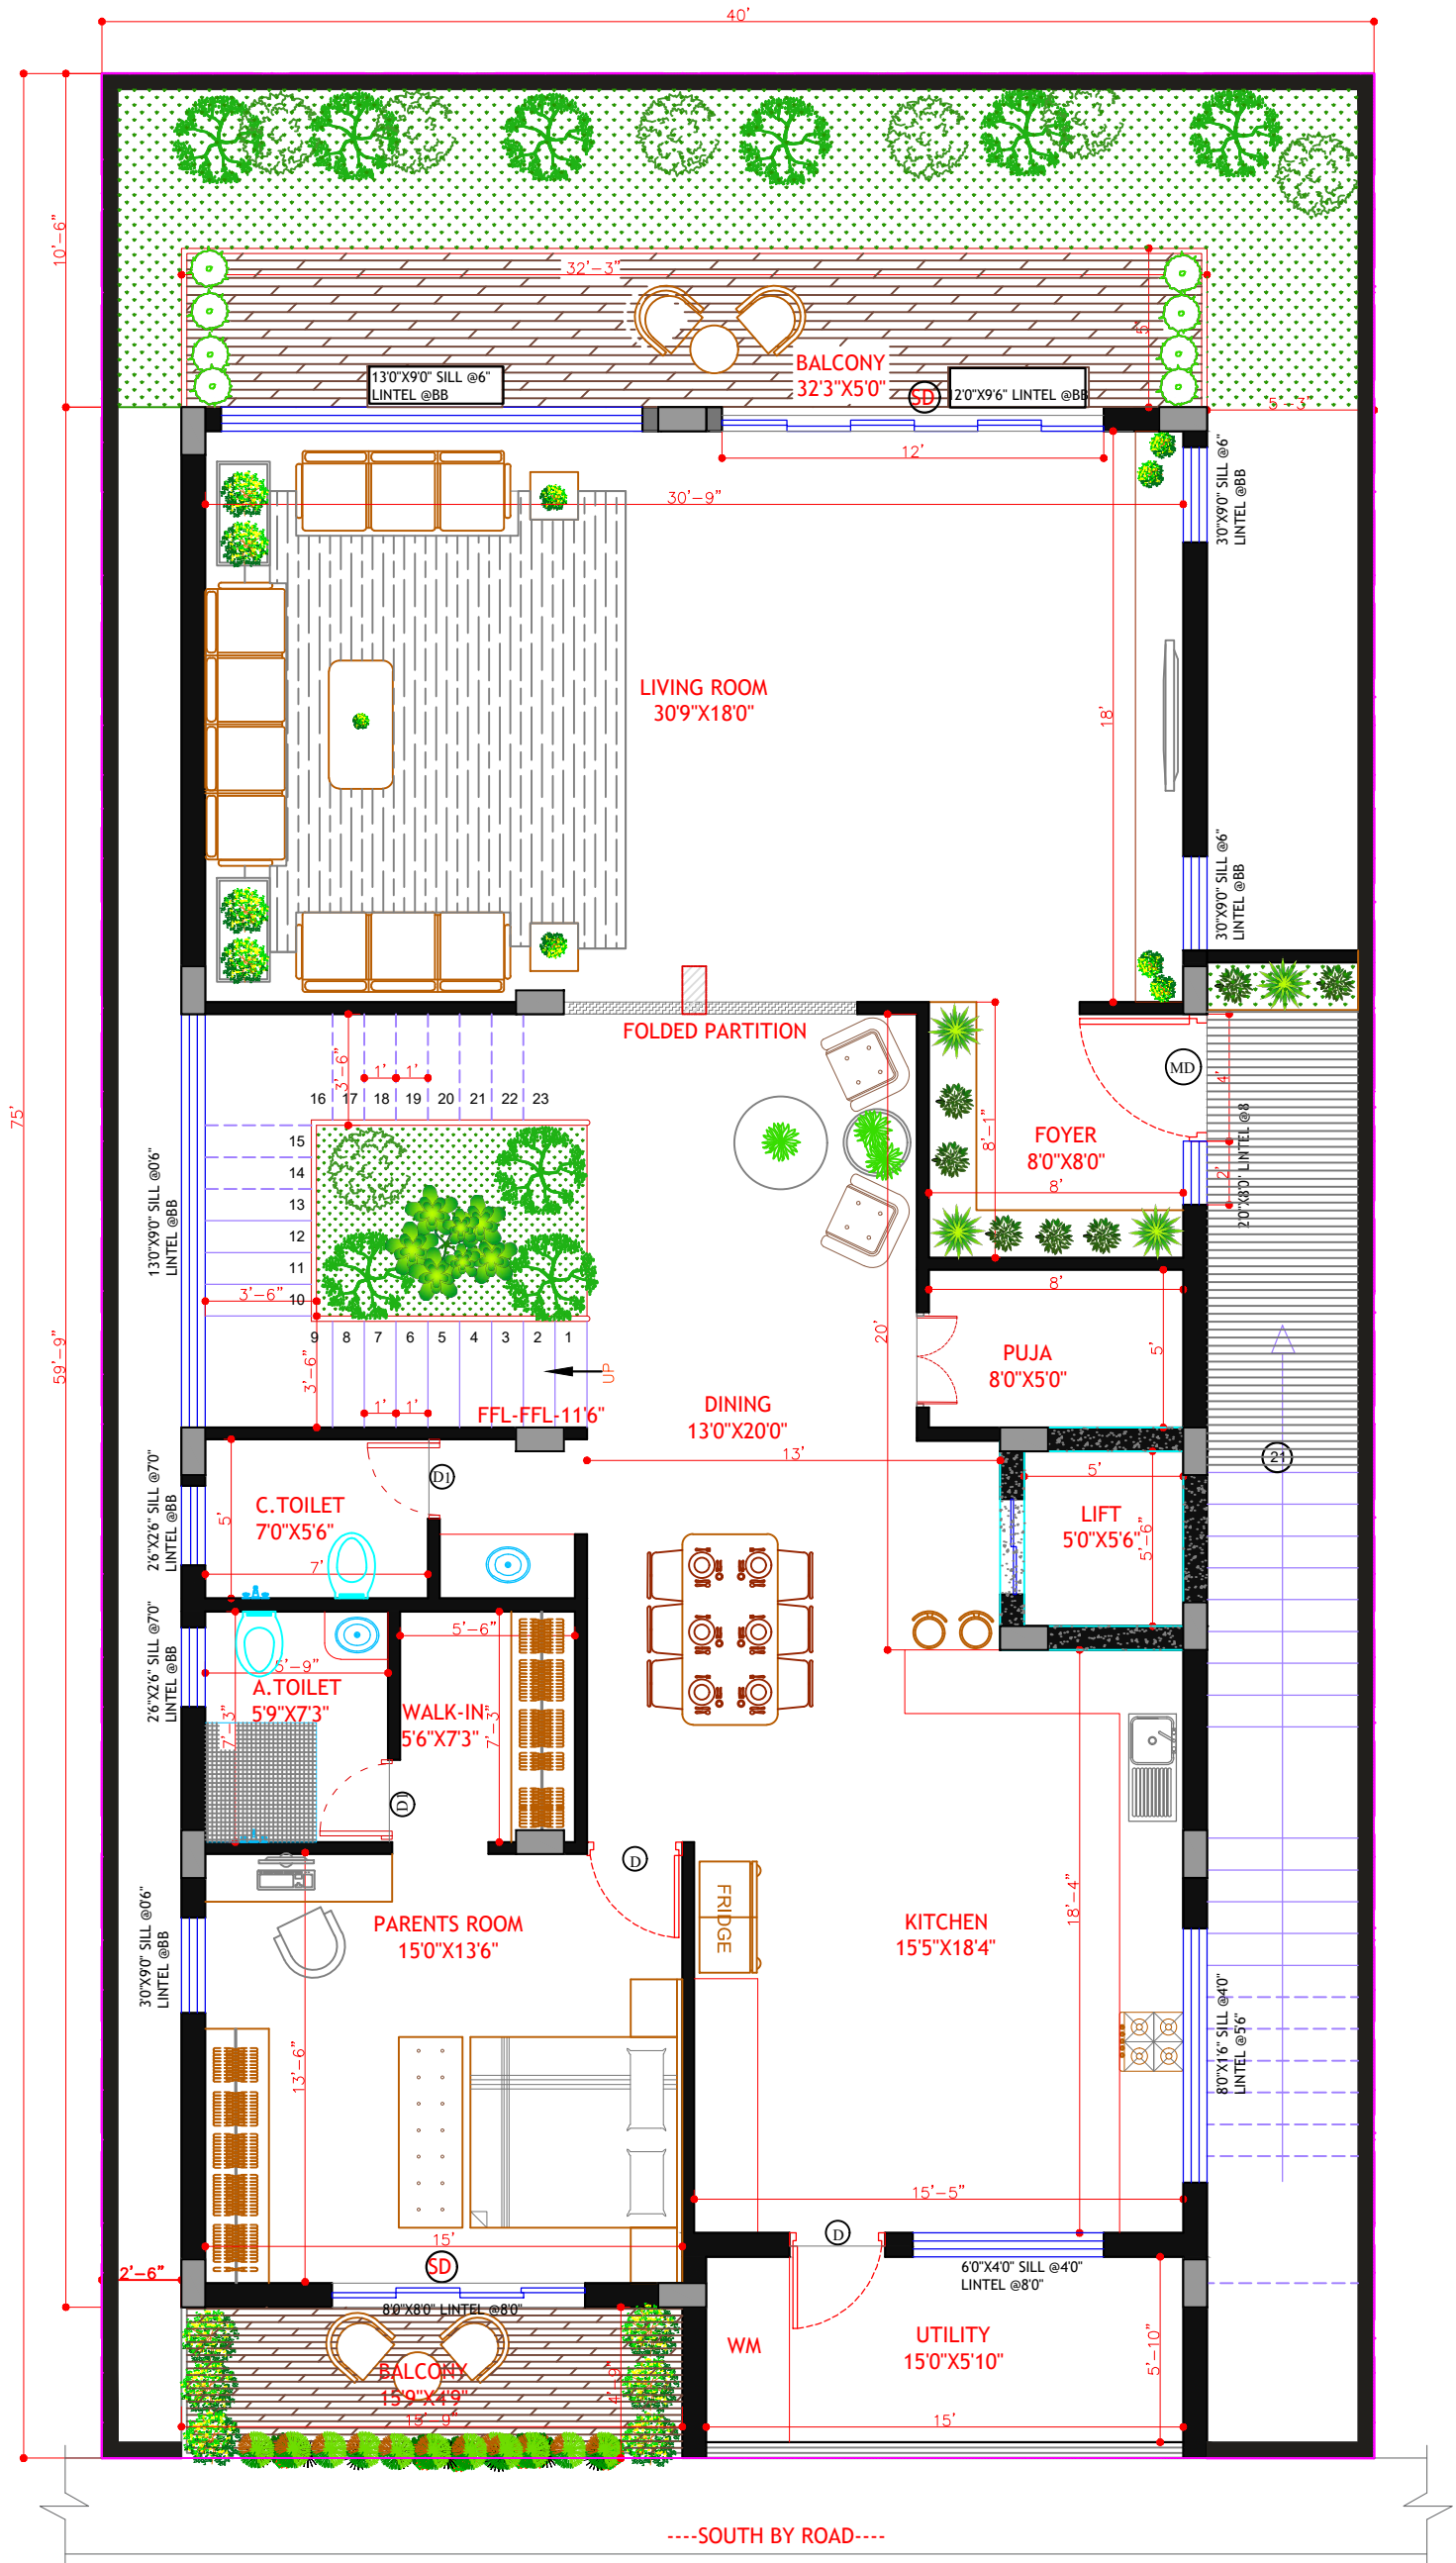

CLIENT:	Mr.LEELAKANTA SWAMY	NOTES: 01. ALL DIMENSIONS ARE IN INCHES & LEVELS ARE IN FEET. 02. DO NOT SCALE THE DRG. FOLLOW WRITTEN DIMENSIONS ONLY.	REVISIONS				ORIENTATION: 	COPY RIGHT THIS DRAWING IS THE PROPERTY OF HOUSE CONSTRUCT AND NOT TO BE USED OR COPIED WITHOUT THEIR PRIOR CONSENT OR APPROVAL	PRIME CONSULTANTS	
	PROJECT: PROPOSED RESIDENCE FOR Mr. LEELAKANTA SWAMY AT BENGALURU		ISSUED TO	NO.	DATE	BY				
TITLE : FIRST FLOOR PLAN-FINAL								DRAWN: JYOTHI N	CHECKED: AMAN	STATUS : FOR APPROVAL ONLY
								DATE: 20.02.2025	SHEET: 1 OF 1	
								JOB NO.	SCALE: N.T.S	REV. NO. R1
								DRG. NO.		

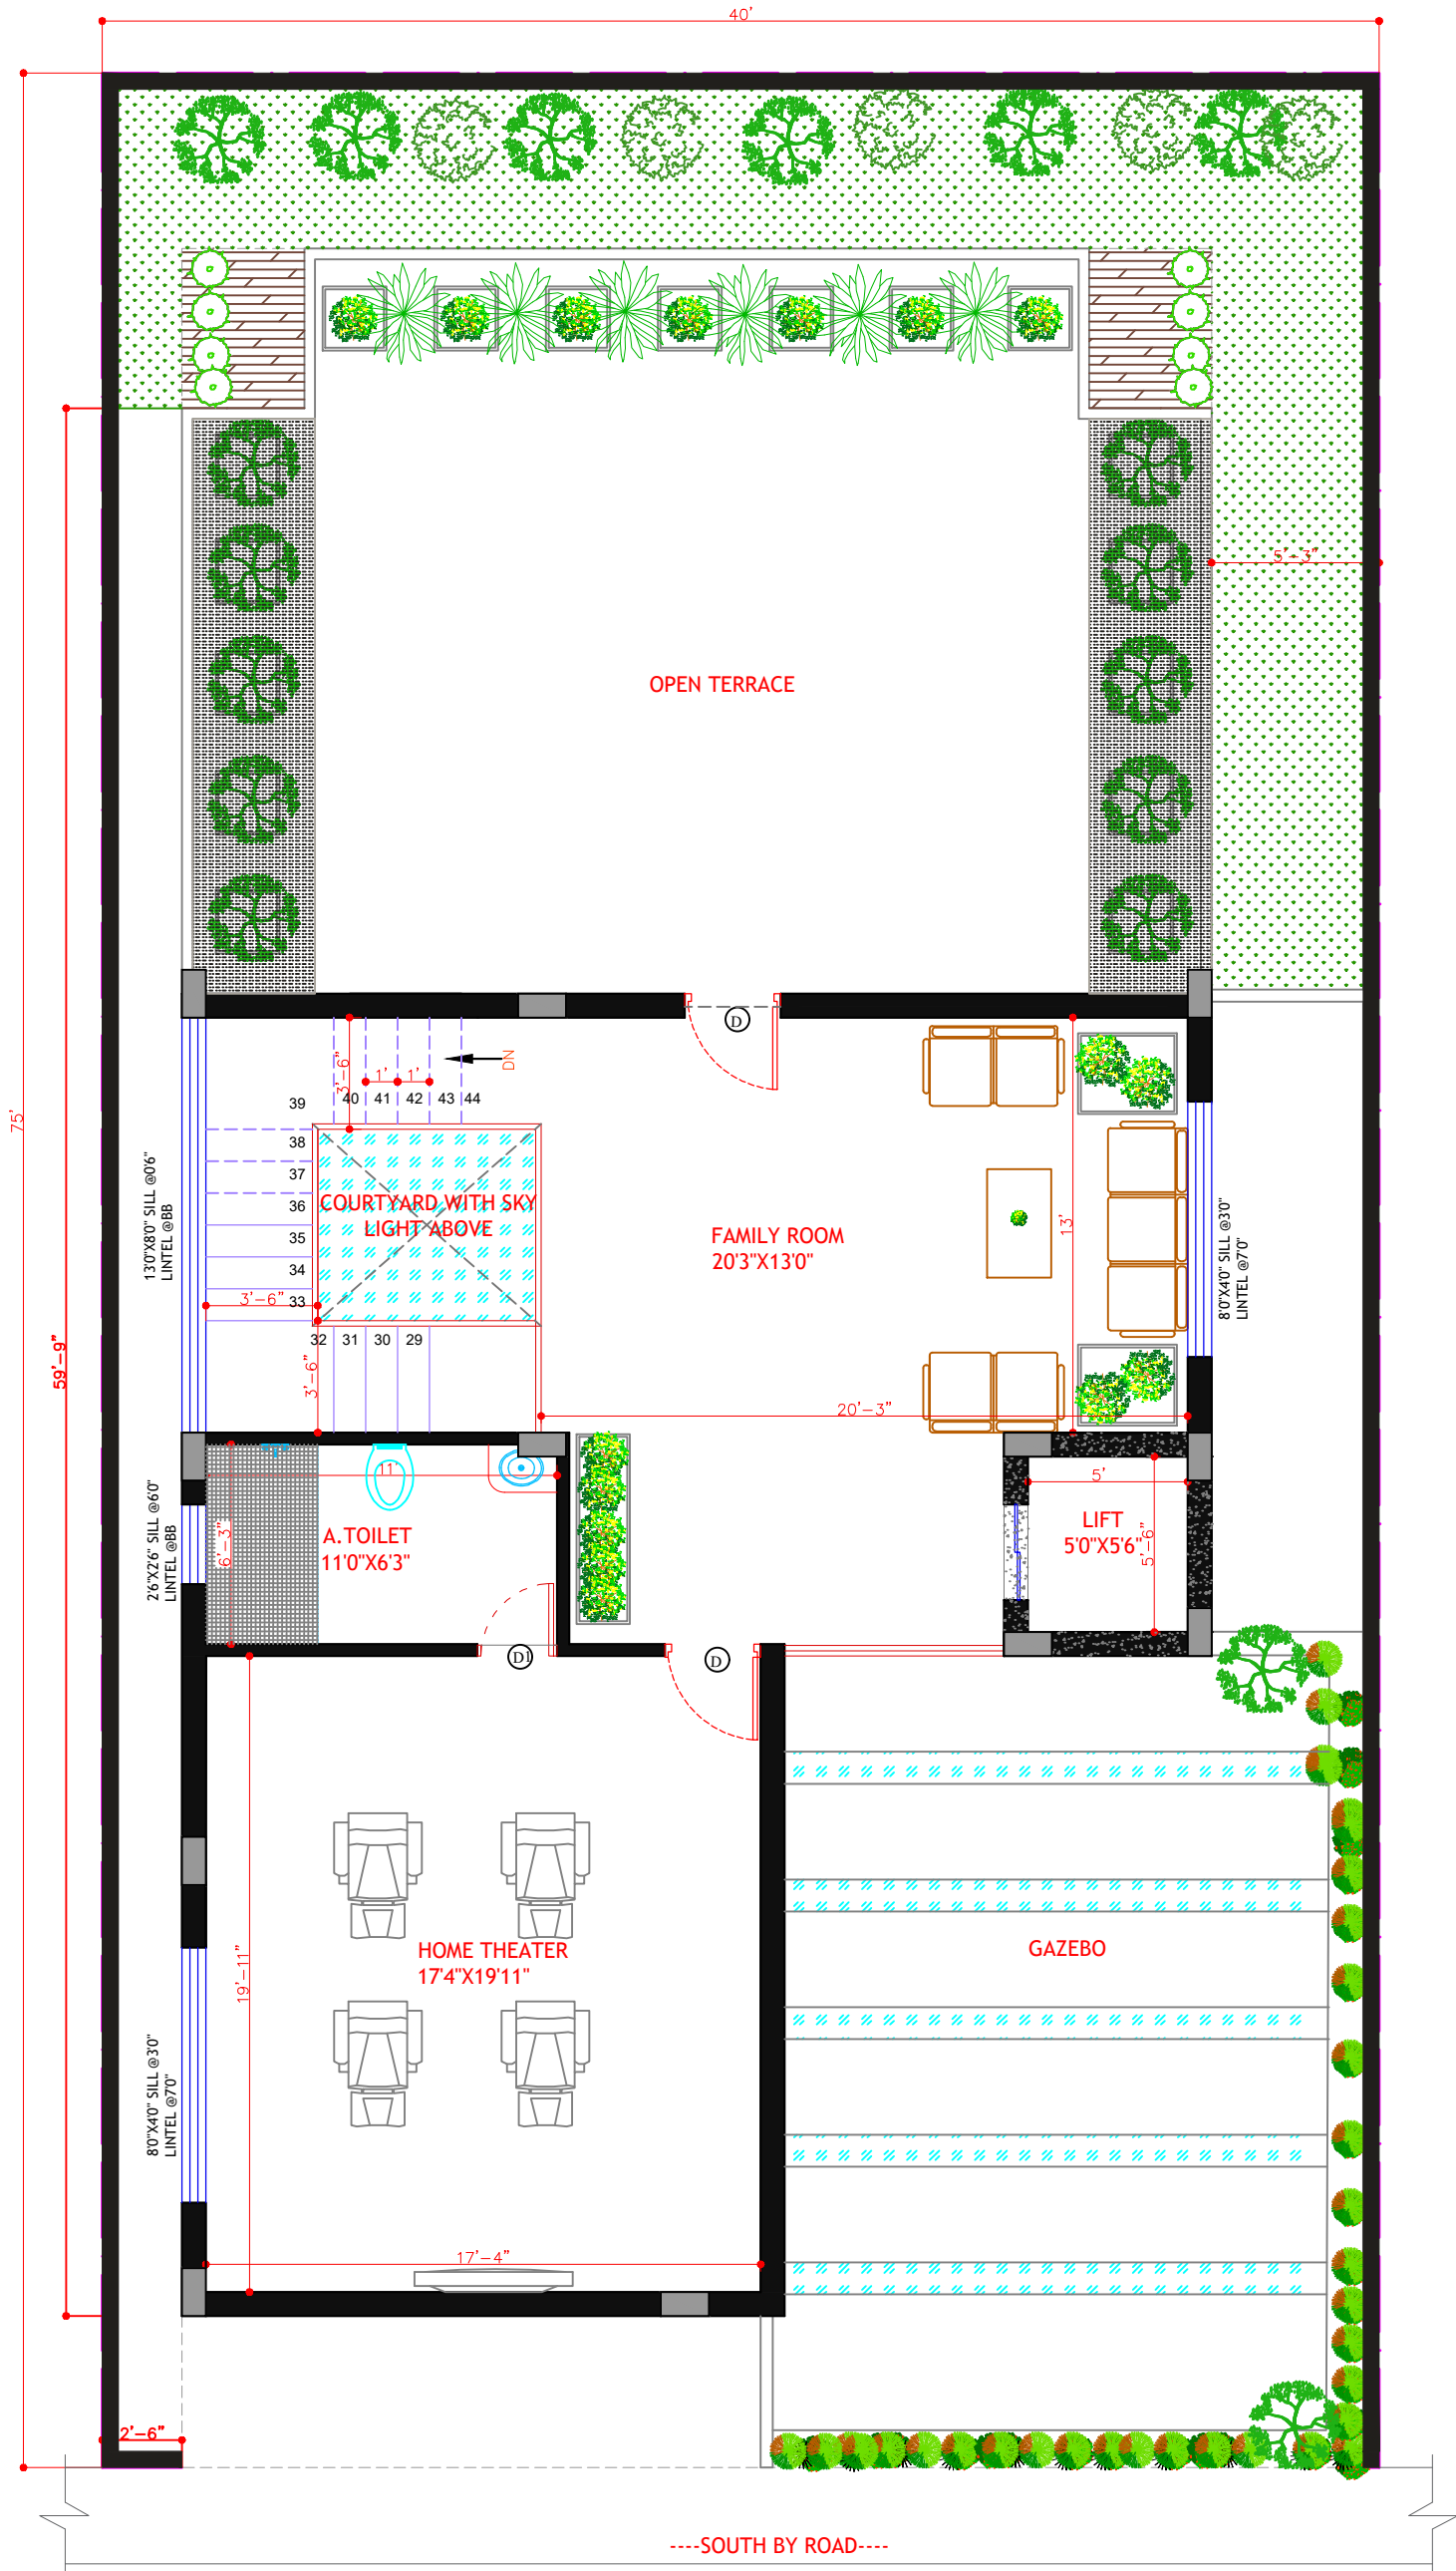

CLIENT:	Mr.LEELAKANTA SWAMY	NOTES: 01. ALL DIMENSIONS ARE IN INCHES & LEVELS ARE IN FEET. 02. DO NOT SCALE THE DRG. FOLLOW WRITTEN DIMENSIONS ONLY.		REVISIONS				<div>ORIENTATION:</div> 	COPY RIGHT	THIS DRAWING IS THE PROPERTY OF HOUSE CONSTRUCT AND NOT TO BE USED OR COPIED WITHOUT THEIR PRIOR CONSENT OR APPROVAL				PRIME CONSULTANTS	
PROJECT:	PROPOSED RESIDENCE FOR Mr. LEELAKANTA SWAMY AT BENGALURU			TITLE : TERRACE FLOOR PLAN-FINAL	ISSUED TO	NO.	DATE			BY	DRAWN	JYOTHI N	CHECKED		
		TO CLIENT					DATE		20.02.2025	SHEET	1 OF 1				
							JOB NO.			SCALE	N.T.S				
							DRG. NO.			REV. NO.	R0				
												STATUS :	FOR APPROVAL ONLY		

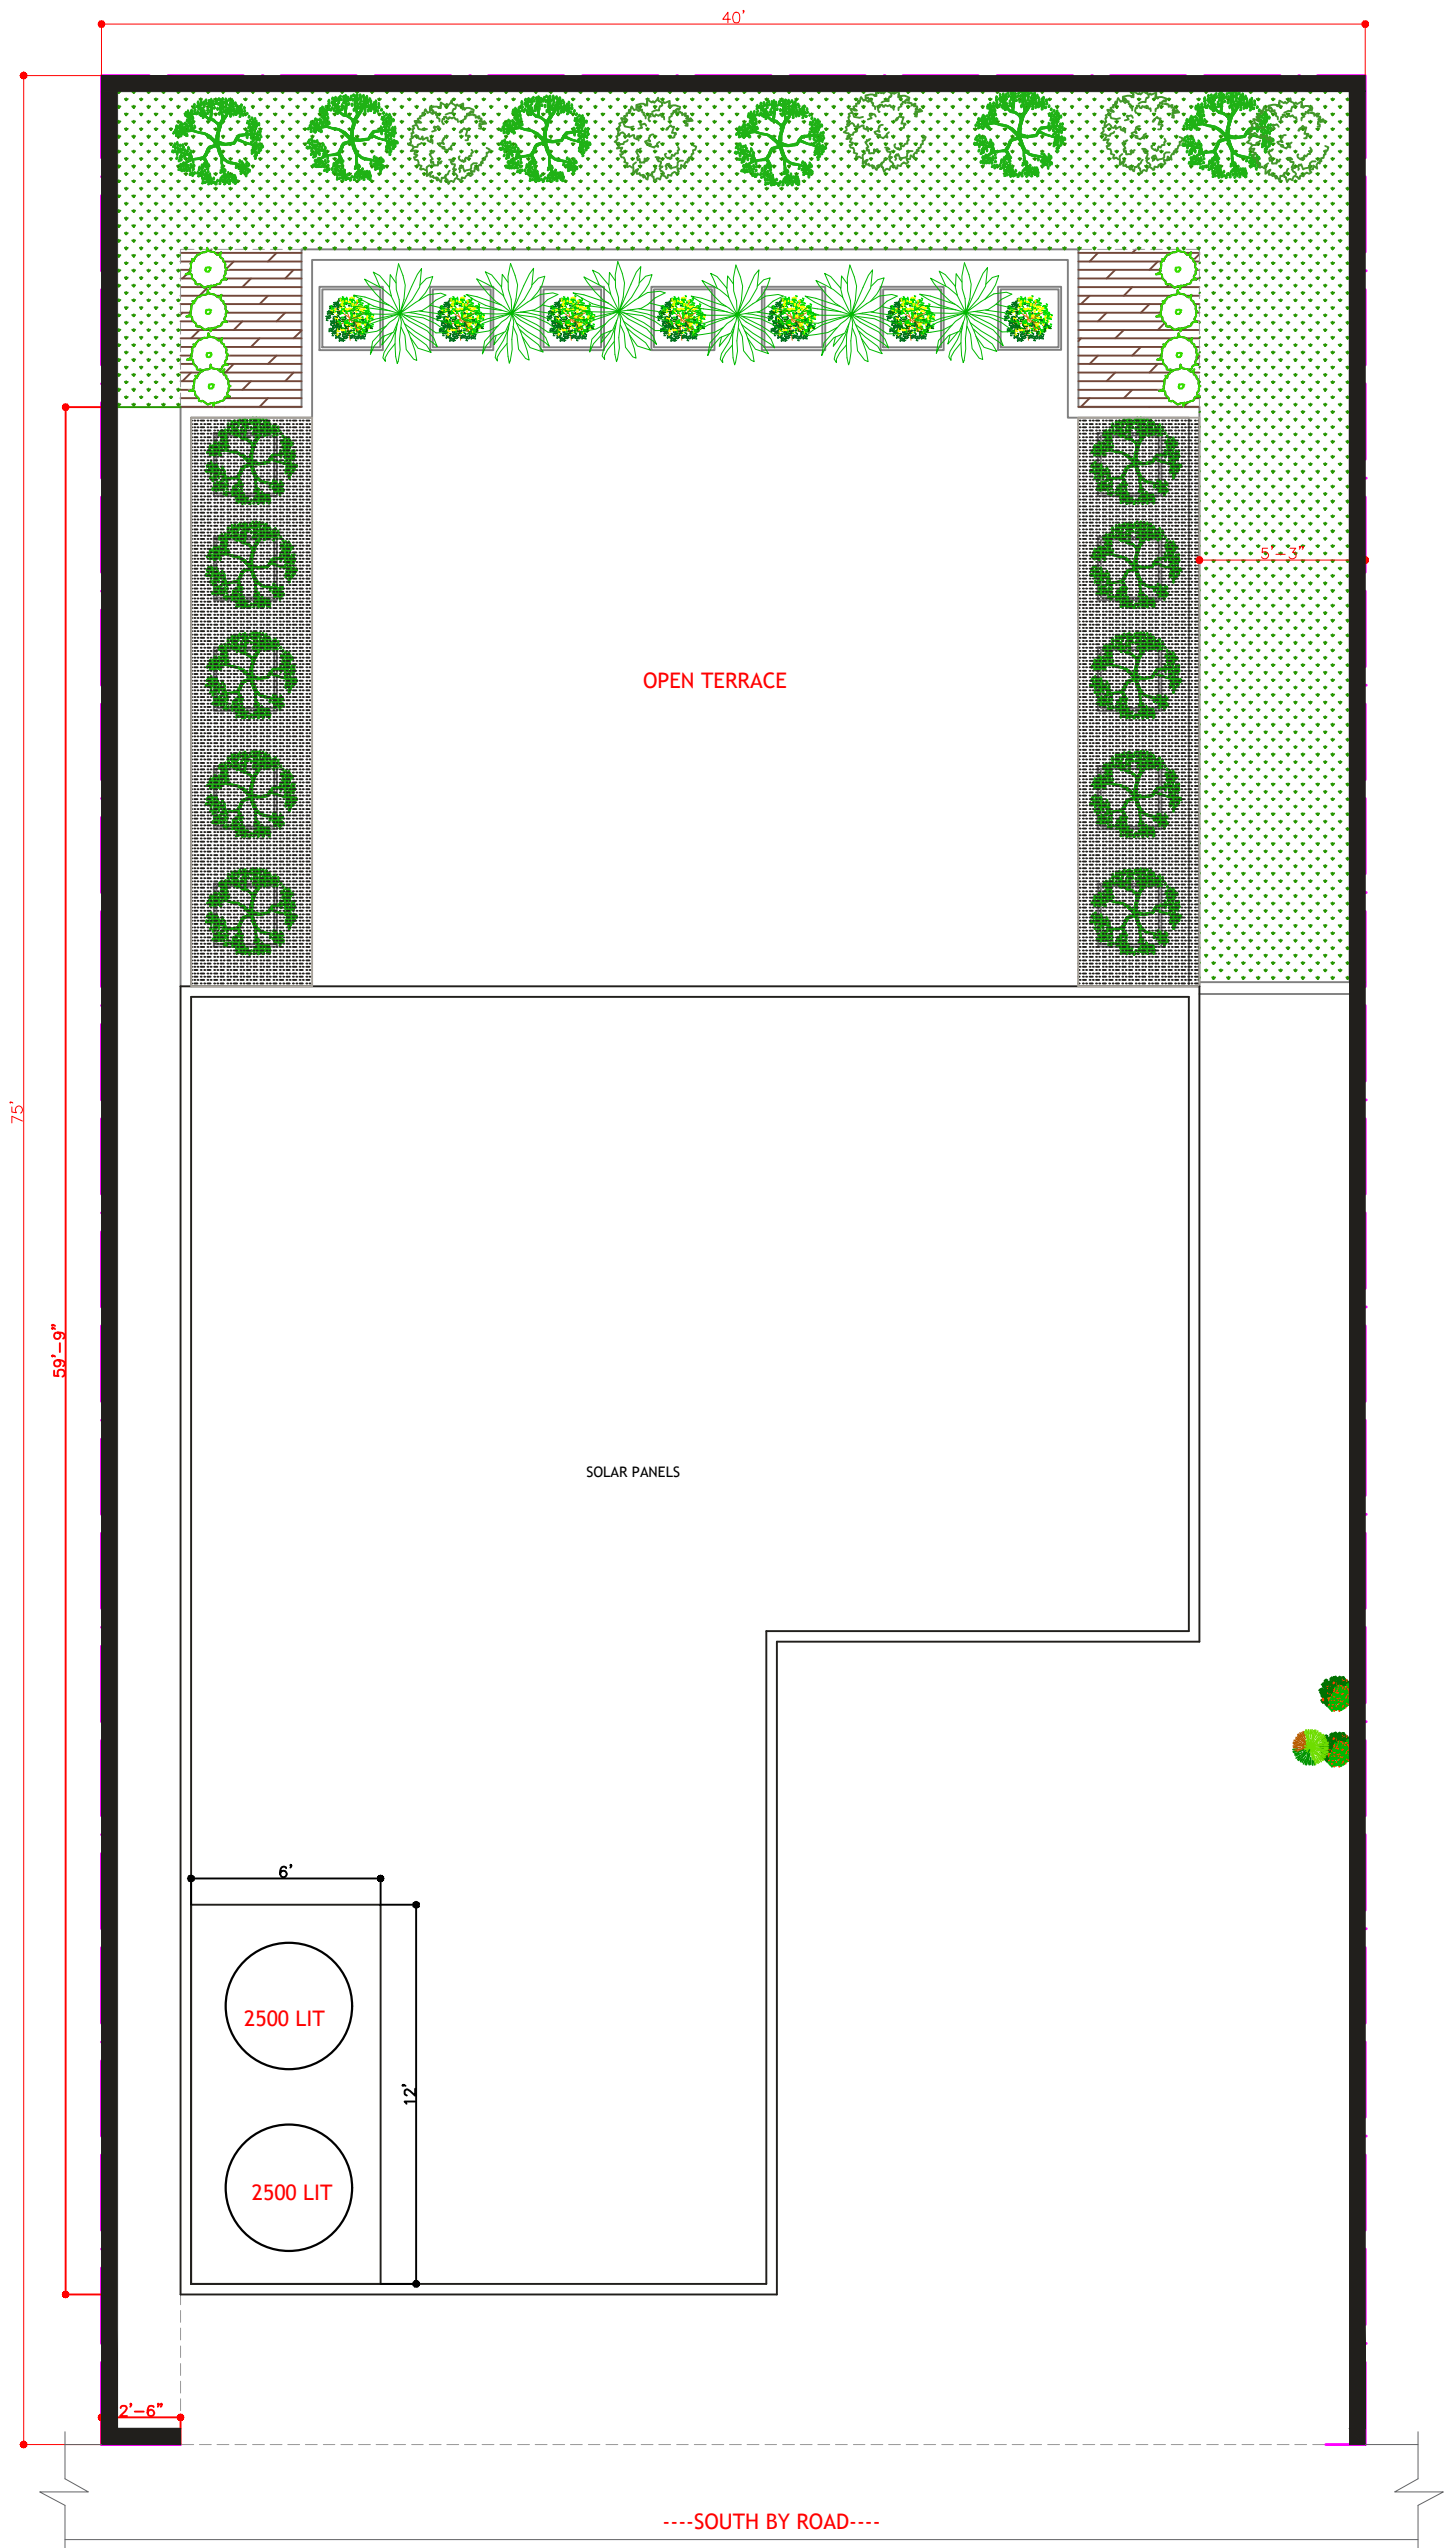

CLIENT:	Mr.LEELAKANTA SWAMY	NOTES: 01. ALL DIMENSIONS ARE IN INCHES & LEVELS ARE IN FEET. 02. DO NOT SCALE THE DRG. FOLLOW WRITTEN DIMENSIONS ONLY.		REVISIONS				<div>ORIENTATION:</div>	COPY RIGHT	THIS DRAWING IS THE PROPERTY OF HOUSE CONSTRUCT AND NOT TO BE USED OR COPIED WITHOUT THEIR PRIOR CONSENT OR APPROVAL				PRIME CONSULTANTS	
PROJECT:	PROPOSED RESIDENCE FOR Mr. LEELAKANTA SWAMY AT BENGALURU			TITLE : TANK AREA	ISSUED TO	NO.	DATE			BY	DRAWN	JYOTHI N	CHECKED		
		TO CLIENT					DATE		SHEET	1 OF 1					
							JOB NO.		SCALE	N.T.S					
							DRG. NO.		REV. NO.	R0					
							STATUS :		FOR APPROVAL ONLY						