

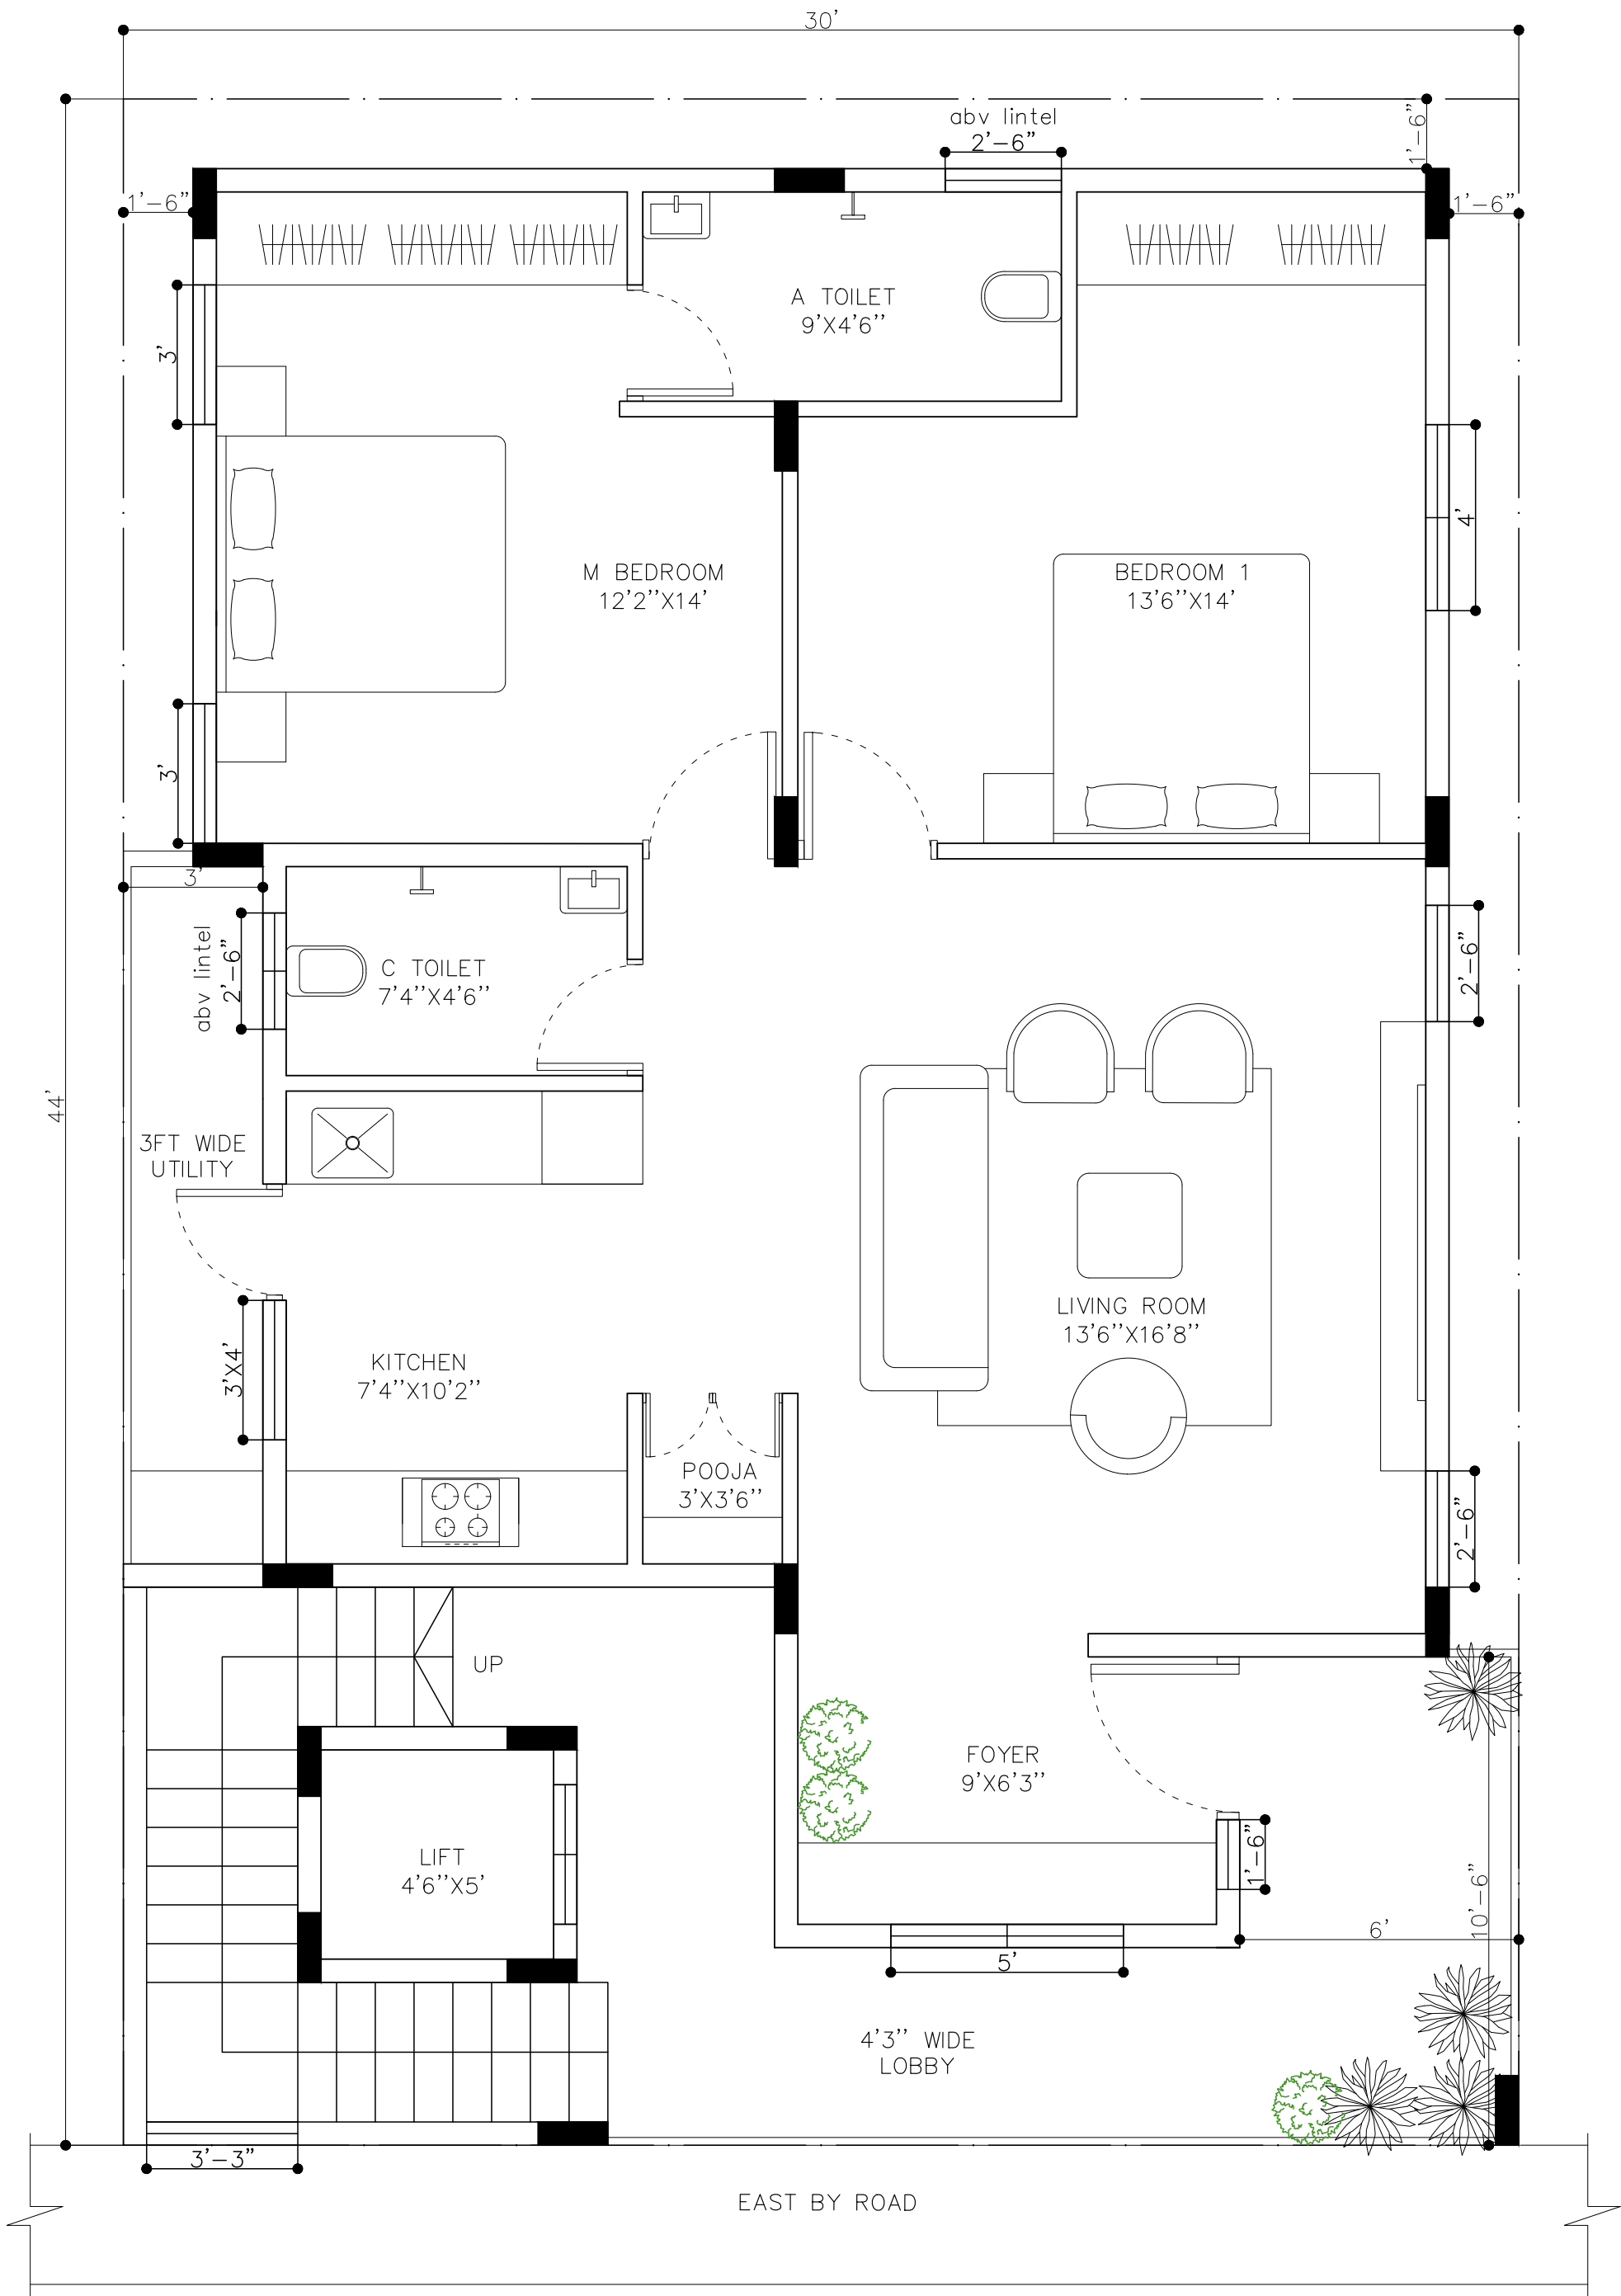




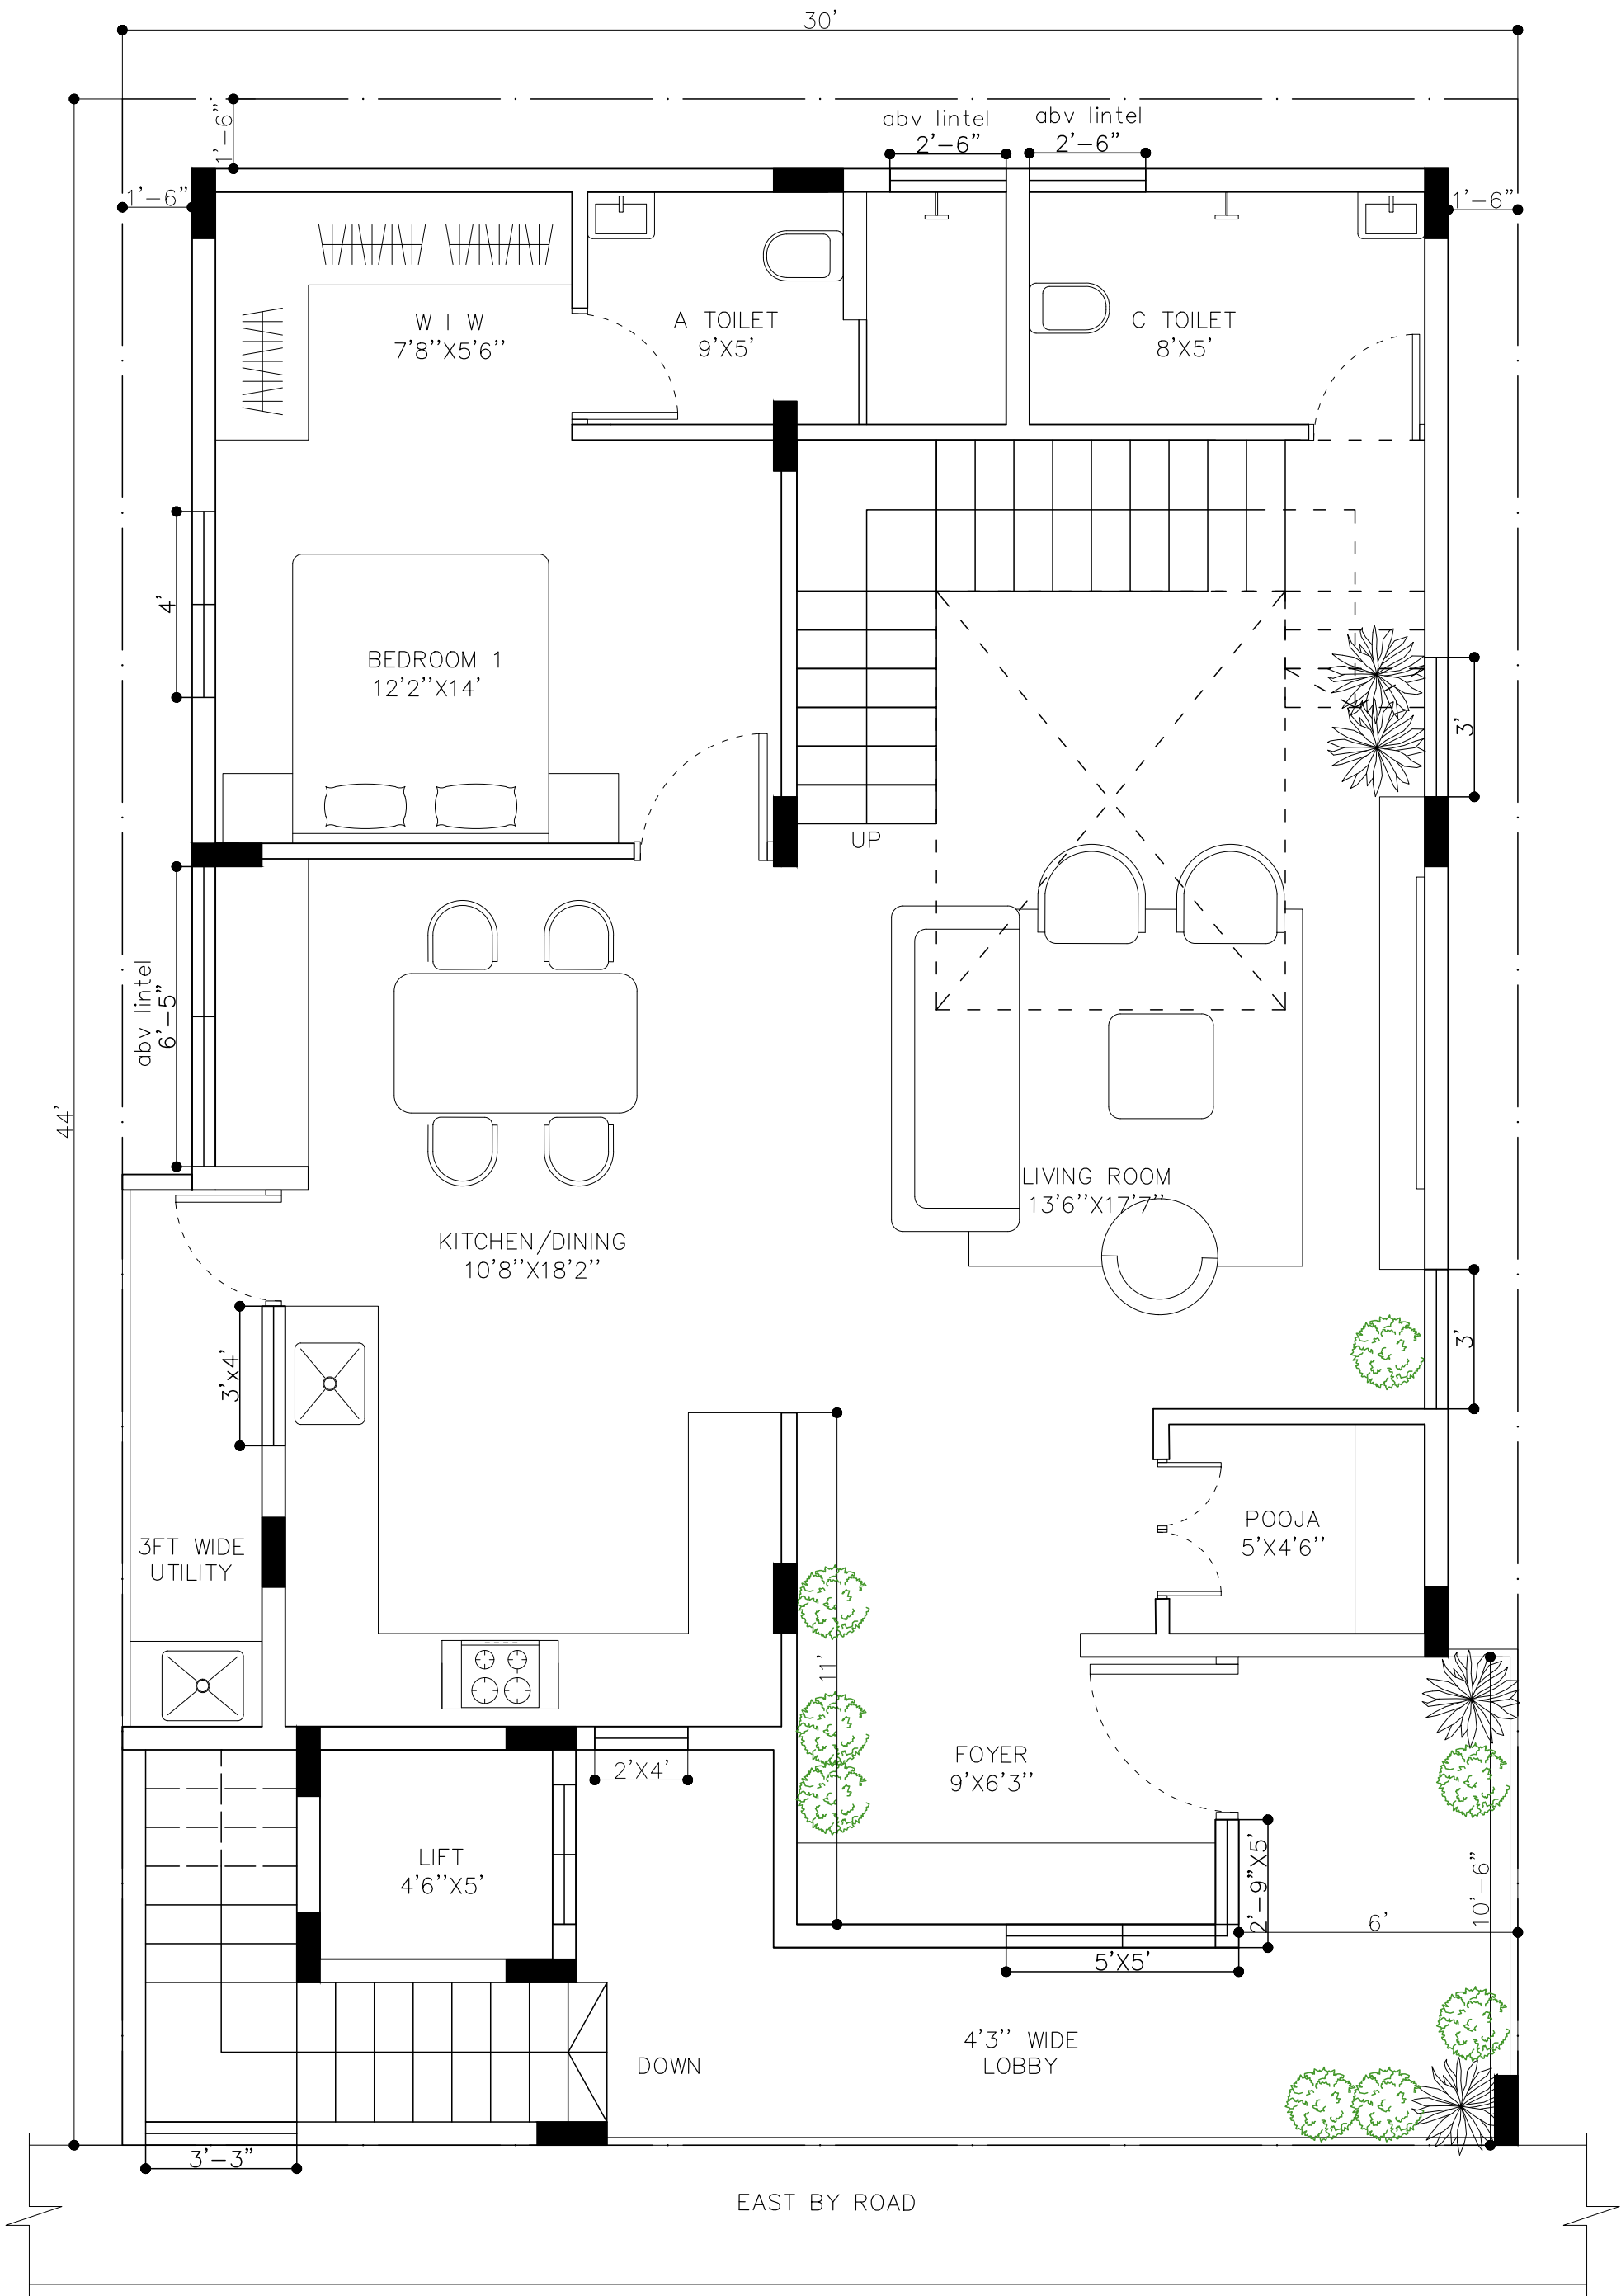
GROUND FLOOR PLAN

CLIENT:	Mrs. AKSHAY KUMAR	NOTES: 01. ALL DIMENSIONS ARE IN INCHES & LEVELS ARE IN FEET. 02. DO NOT SCALE THE DRG. FOLLOW WRITTEN DIMENSIONS ONLY.		REVISIONS				ORIENTATION: 	COPY RIGHT	THIS DRAWING IS THE PROPERTY OF HOUSE CONSTRUCT AND NOT TO BE USED OR COPIED WITHOUT THEIR PRIOR CONSENT OR APPROVAL				PRIME CONSULTANTS	
				ISSUED TO	NO.	DATE	BY								
PROJECT:	PROPOSED RESIDENCE FOR Mrs. AKSHAY KUMAR AT BENGALURU.	TITLE :	GROUND FLOOR PLAN WINDOW SCHEDULE								DRAWN	SANJAY	CHECKED	AMAN	
											DATE	17.08.2024	SHEET	1 OF 1	
											JOB NO.	NO.RFS.-:-	SCALE	N.T.S	
											DRG. NO.	SR-FP-01	REV. NO.	R1	
												STATUS :	G F C		





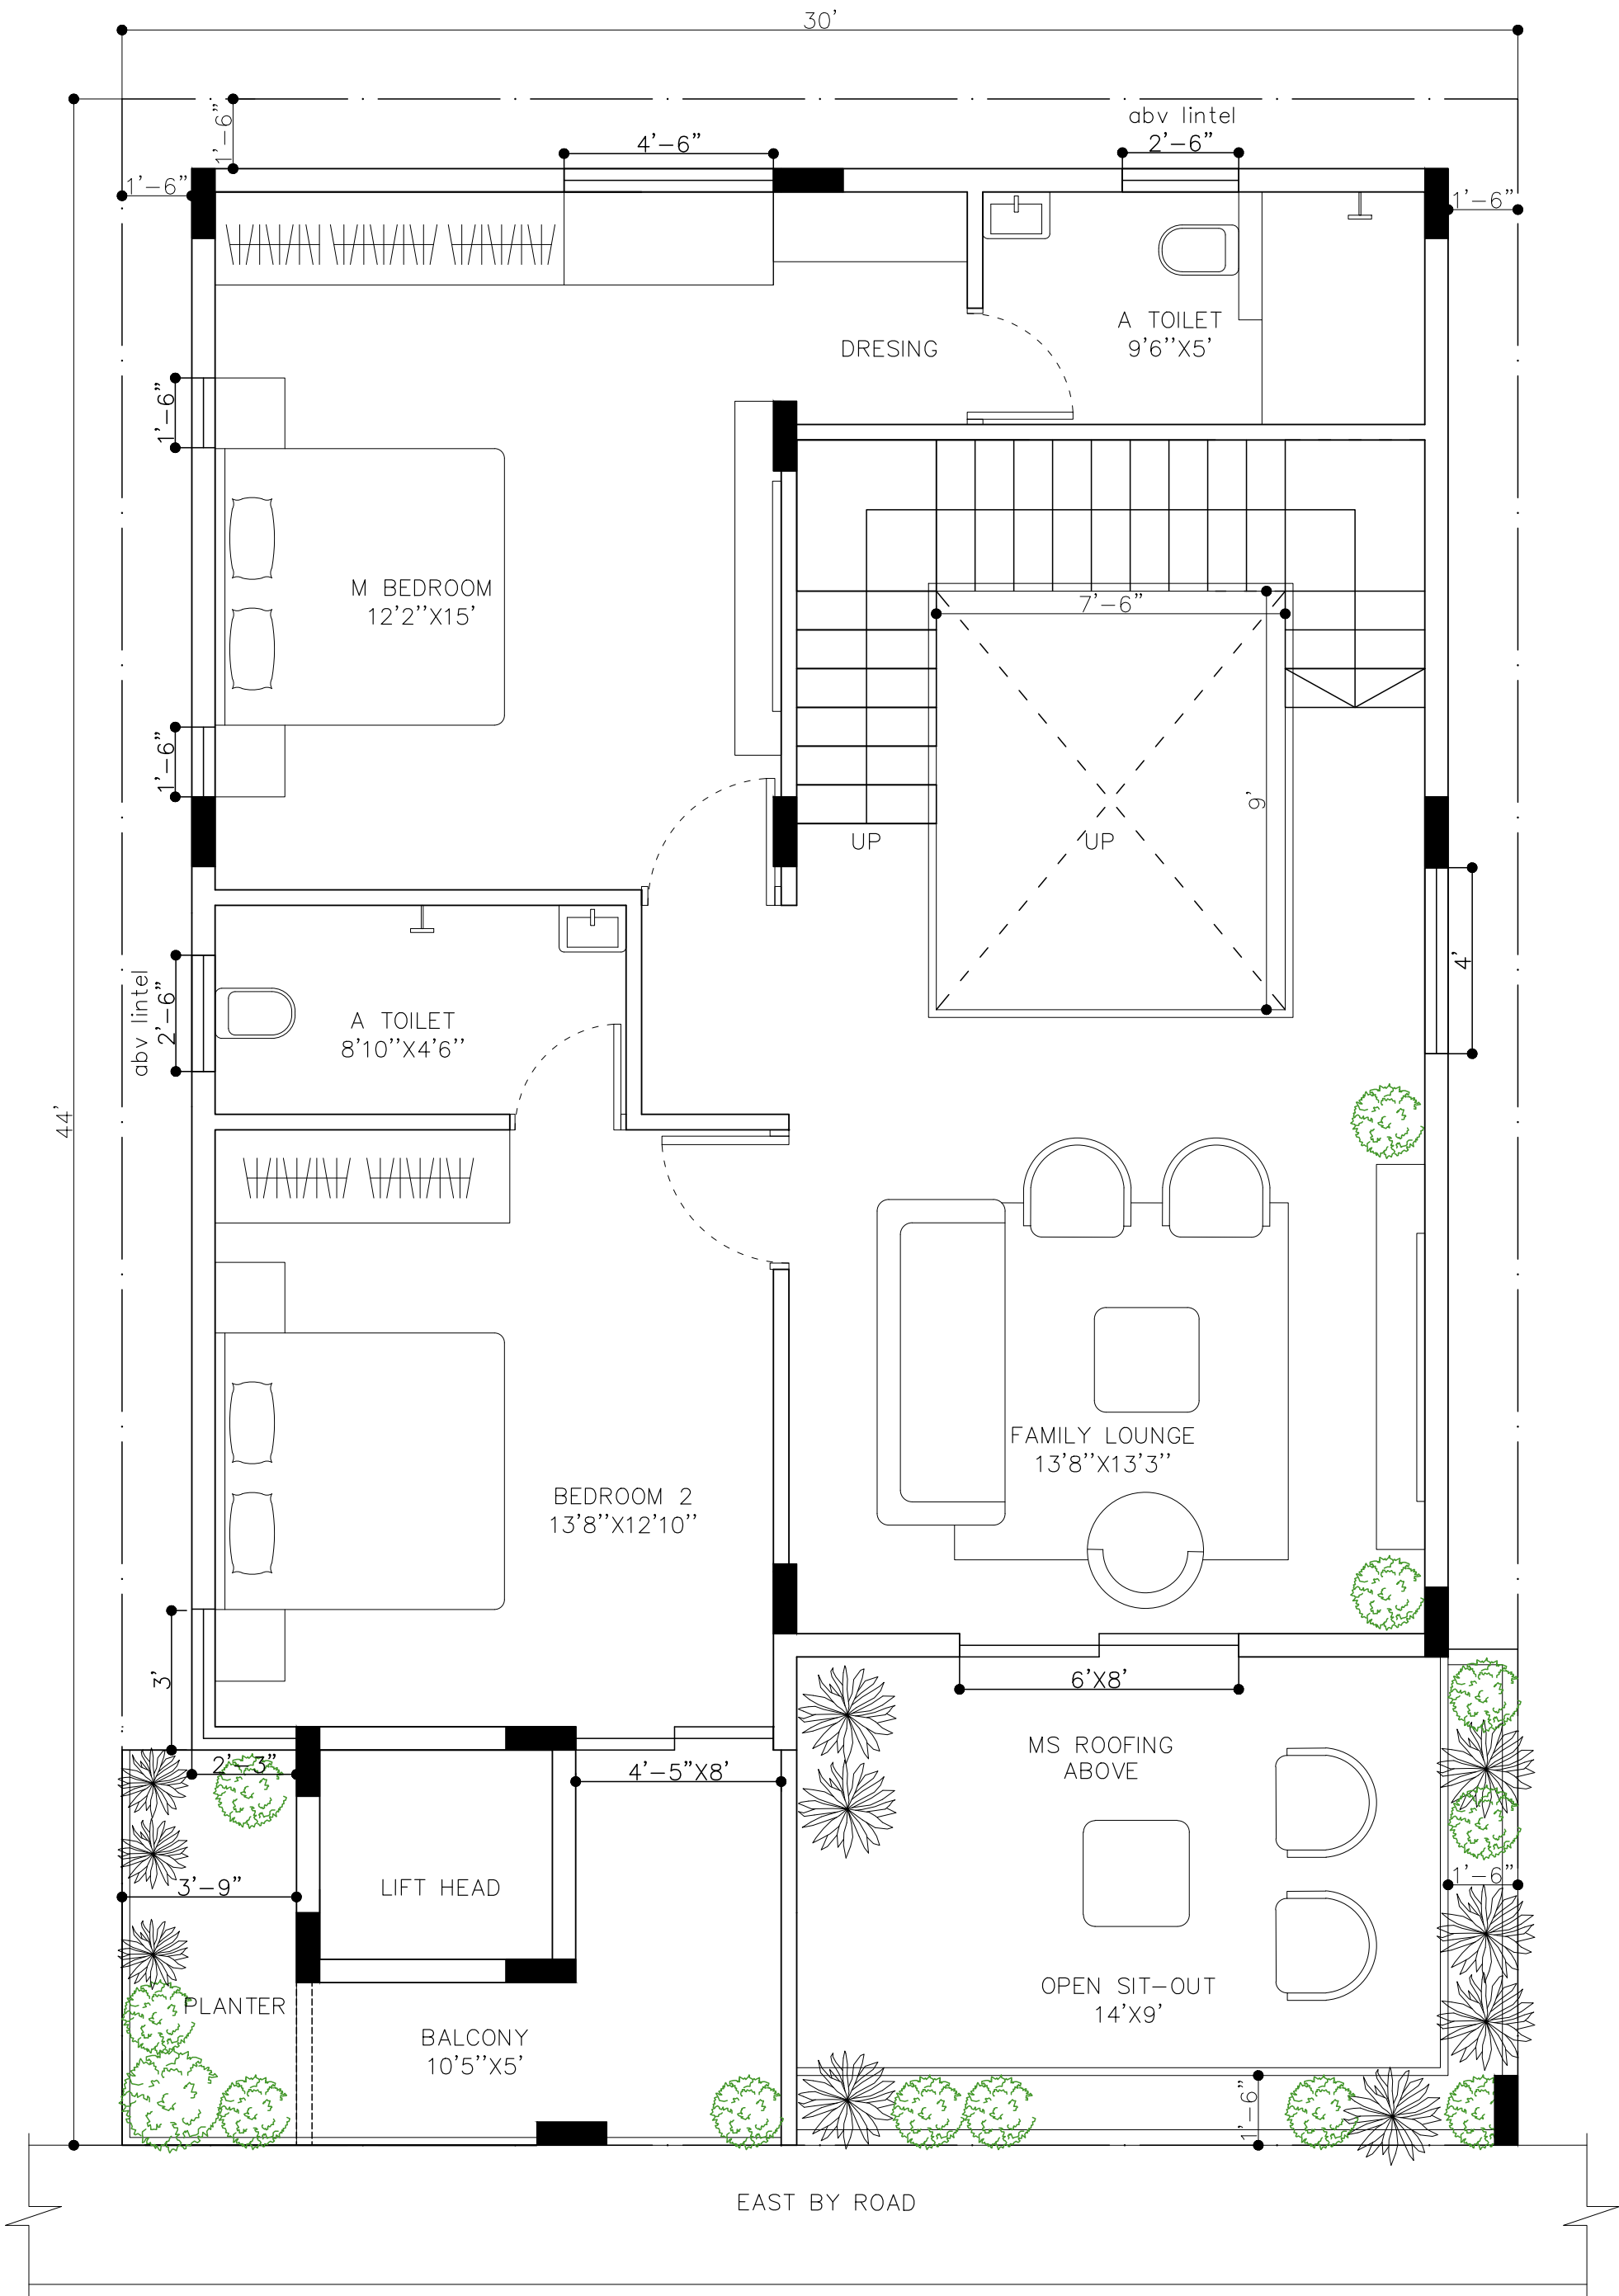
TYPICAL 1 AND 2 FLOOR PLAN  
SILL-2'6" TO BEAM BOTTOM  
LINTEL-8FT

CLIENT:	Mrs. AKSHAY KUMAR	NOTES: 01. ALL DIMENSIONS ARE IN INCHES & LEVELS ARE IN FEET. 02. DO NOT SCALE THE DRG. FOLLOW WRITTEN DIMENSIONS ONLY.		REVISIONS				ORIENTATION: 	COPY RIGHT	THIS DRAWING IS THE PROPERTY OF HOUSE CONSTRUCT AND NOT TO BE USED OR COPIED WITHOUT THEIR PRIOR CONSENT OR APPROVAL				PRIME CONSULTANTS				
				ISSUED TO	NO.	DATE	BY											
PROJECT:	PROPOSED RESIDENCE FOR Mrs. AKSHAY KUMAR AT BENGALURU.	TITLE :	TYPICAL 1 AND 2 FLOOR PLAN WINDOW SCHEDULE								DRAWN	SANJAY	CHECKED	AMAN	STATUS :	G F C		
													DATE	17.08.2024			SHEET	1 OF 1
													JOB NO.	NO.RFS.-:			SCALE	N.T.S
													DRG. NO.	SR-FP-01			REV. NO.	R1





THIRD FLOOR PLAN  
SILL-2'6" TO BEAM BOTTOM  
LINTEL-8FT

CLIENT:	Mrs. AKSHAY KUMAR	NOTES: 01. ALL DIMENSIONS ARE IN INCHES & LEVELS ARE IN FEET. 02. DO NOT SCALE THE DRG. FOLLOW WRITTEN DIMENSIONS ONLY.		REVISIONS				ORIENTATION: 	COPY RIGHT	THIS DRAWING IS THE PROPERTY OF HOUSE CONSTRUCT AND NOT TO BE USED OR COPIED WITHOUT THEIR PRIOR CONSENT OR APPROVAL				PRIME CONSULTANTS 
				ISSUED TO	NO.	DATE	BY							
PROJECT:	PROPOSED RESIDENCE FOR Mrs. AKSHAY KUMAR AT BENGALURU.	TITLE :	THIRD FLOOR PLAN WINDOW SCHEDULE							DRAWN	SANJAY	CHECKED	AMAN	STATUS : G F C
										DATE	17.08.2024	SHEET	1 OF 1	
										JOB NO.	NO.RFS.-	SCALE	N.T.S	
										DRG. NO.	SR-FP-01	REV. NO.	R1	



FOURTH FLOOR PLAN

SILL-2'6" TO BEAM BOTTOM  
LINTEL-8FT

CLIENT:	Mrs. AKSHAY KUMAR	NOTES: 01. ALL DIMENSIONS ARE IN INCHES & LEVELS ARE IN FEET. 02. DO NOT SCALE THE DRG. FOLLOW WRITTEN DIMENSIONS ONLY.		REVISIONS				ORIENTATION: 	COPY RIGHT THIS DRAWING IS THE PROPERTY OF HOUSE-CONSTRUCT AND NOT TO BE USED OR COPIED WITHOUT THEIR PRIOR CONSENT OR APPROVAL	PRIME CONSULTANTS			
				ISSUED TO	NO.	DATE	BY						
PROJECT:	PROPOSED RESIDENCE FOR Mrs. AKSHAY KUMAR AT BENGALURU.	TITLE :  FOURTH FLOOR PLAN WINDOW SCHEDULE									STATUS : G F C		

