




Area Schedule (Gross...	
YOGESH	Area
GROUND FLOOR LEVEL	
BUILT UP AREA	1010 SF
PARKING	1317 SF

Door Schedule				
Mark	Width	Height	Count	Area
GROUND FLOOR LEVEL				
D	3'0"	7'0"	4	
D1	2'6"	7'0"	2	

Window Schedule				
Mark	Count	Width	Height	Area
GROUND FLOOR LEVEL				
W1	4	4' - 0"	4' - 0"	
KW	1	5' - 0"	3' - 0"	
W2	1	5' - 0"	4' - 0"	
V1	2	2' - 6"	2' - 0"	

FLOOR HEIGHT	
FFL TO FFL	10'-6"

CLIENT:	MR. YOGESH	NOTES: 01. ALL DIMENSIONS ARE IN INCHES & LEVELS ARE IN FEET. 02. DO NOT SCALE THE DRG. FOLLOW WRITTEN DIMENSIONS ONLY.	REVISIONS				ORIENTATION: 	THIS DRAWING IS THE PROPERTY OF HOUSE CONSTRUCT AND NOT TO BE USED OR COPIED WITHOUT THEIR PRIOR CONSENT OR APPROVAL				PRIME CONSULTANTS	
PROJECT:	PROPOSED RESIDENCE FOR MR. YOGESH AT BENGALURU.		ISSUED TO	NO.	DATE	BY		COPY RIGHT	DRAWN	CHECKED	AMAN		
		TITLE :	TO CLIENT	01	11.12.2024		DATE	02.04.2025	SHEET	1 OF 1		
		GROUND FLOOR PLAN-FINAL						JOB NO.	SCALE	N.T.S		
								DRG. NO.	REV. NO.	R5	STATUS :	FOR APPROVAL ONLY

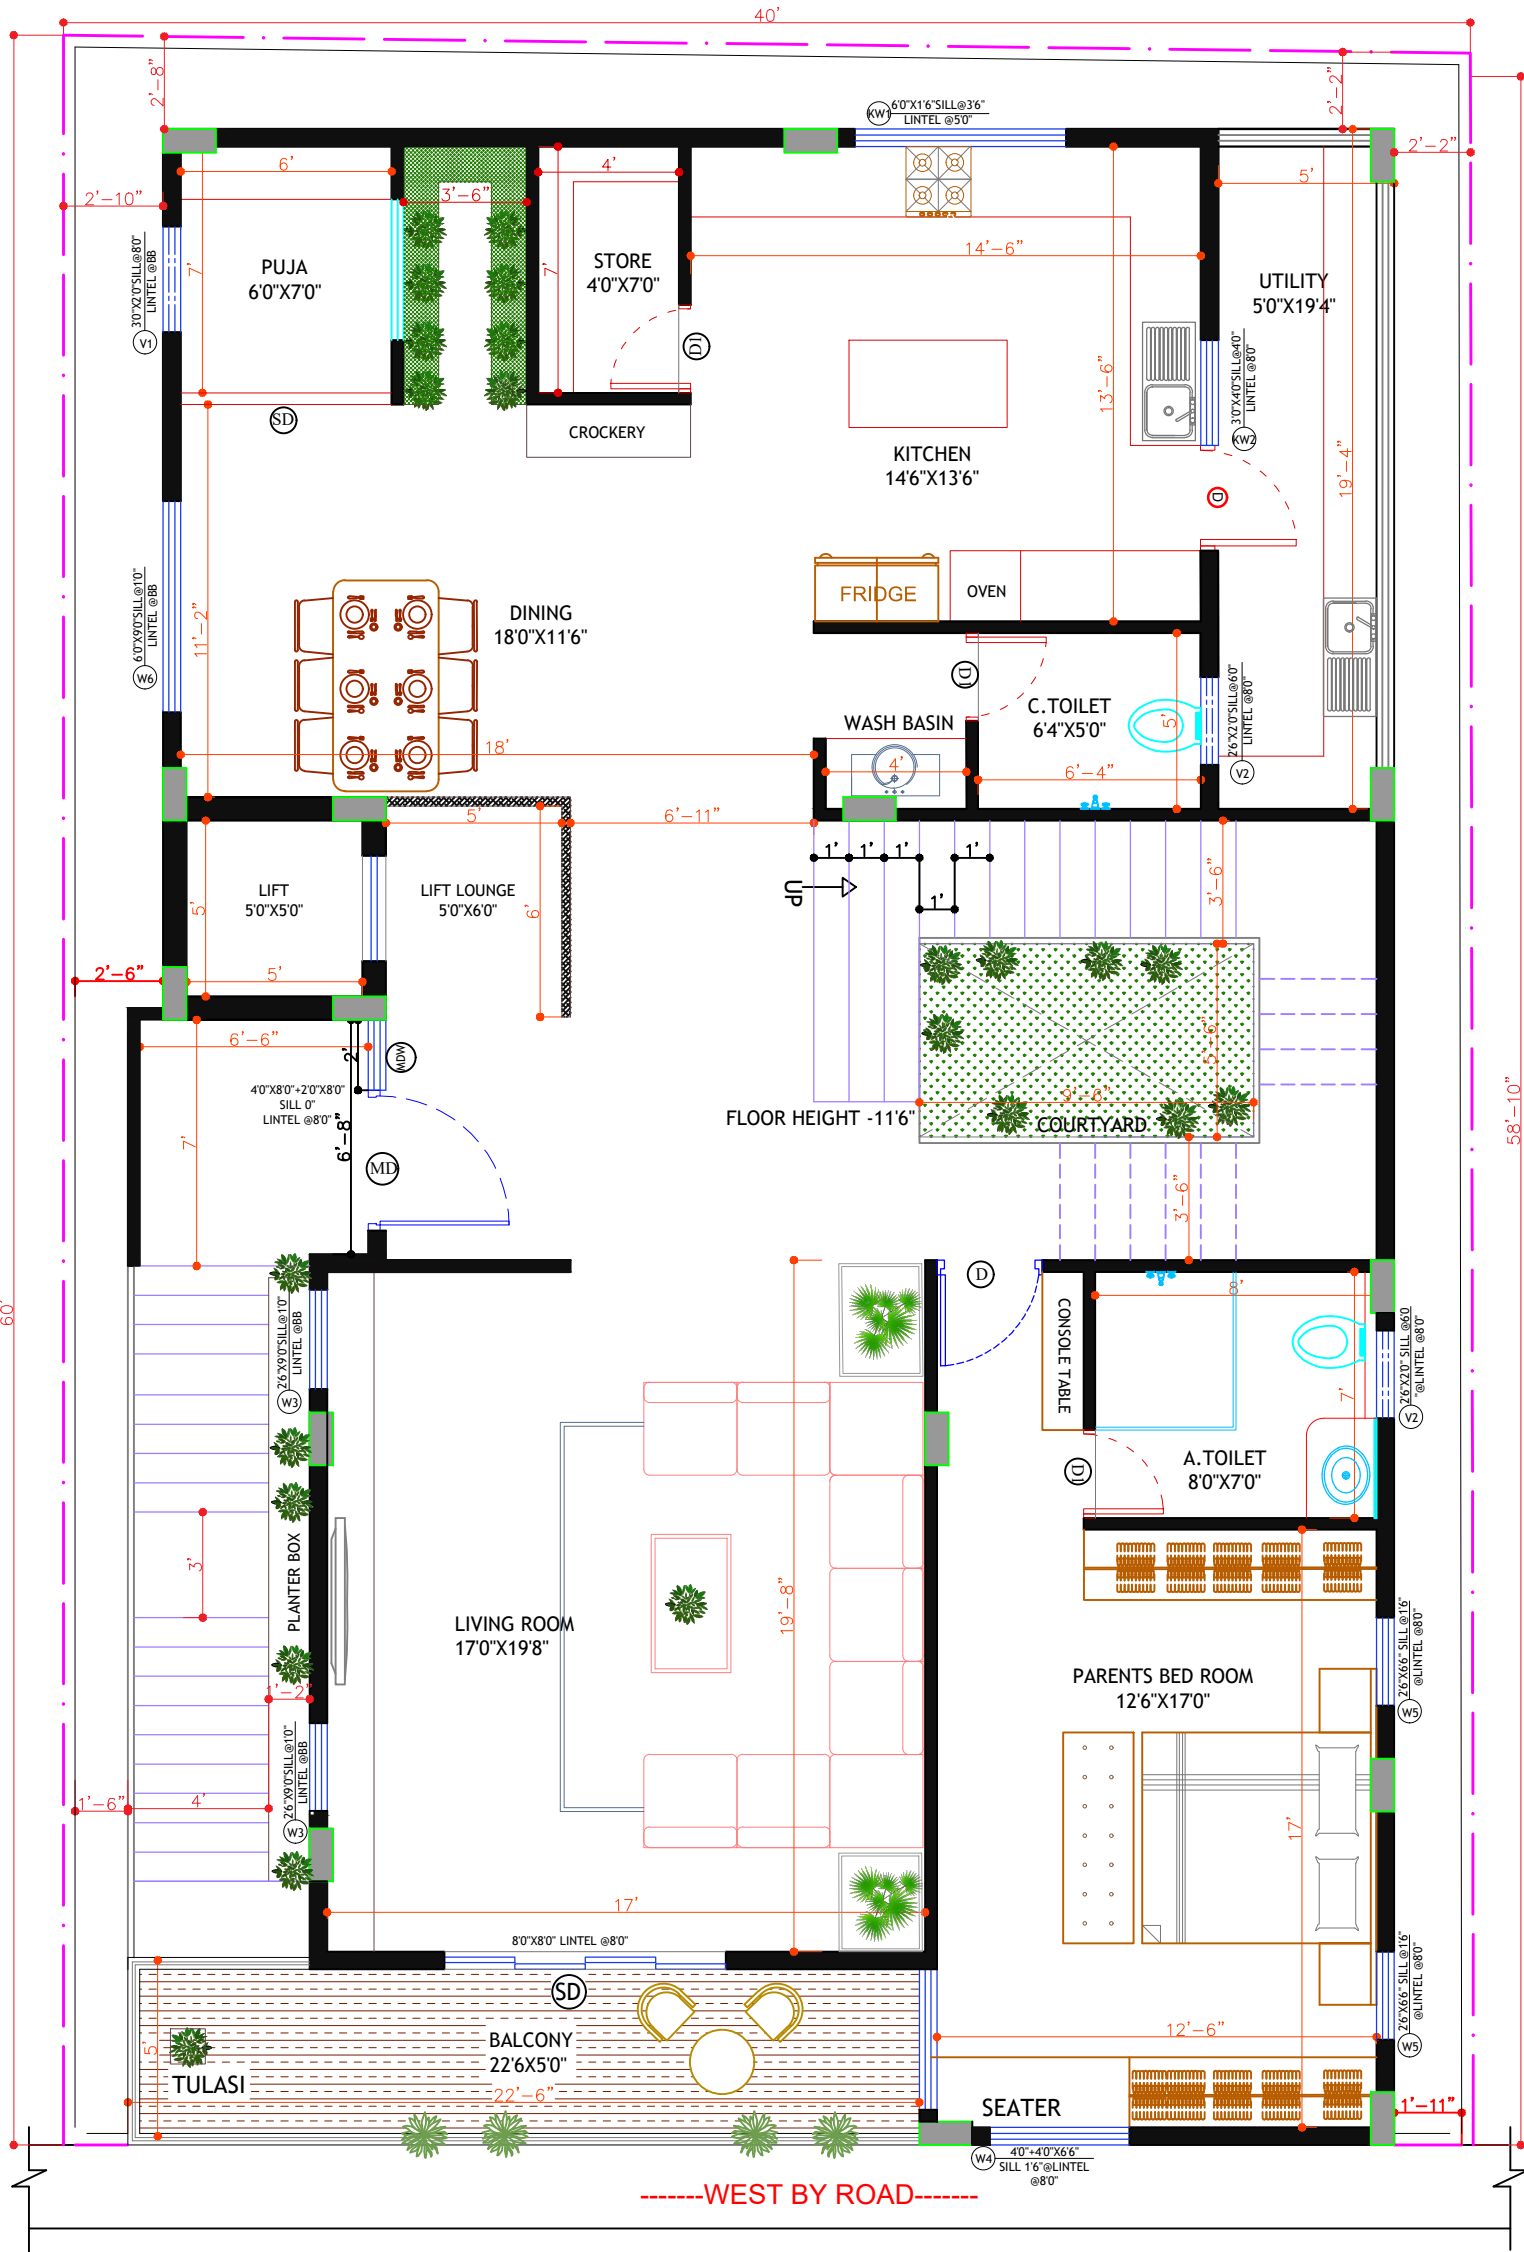


Area Schedule (Gross...	
YOGESH	Area
FIRST FLOOR LEVEL	
BUILT UP AREA	2039 SF

Door Schedule				
Mark	Width	Height	Count	Area
FIRST FLOOR LEVEL				
MD	4'0"	8'0"	1	
D	3'0"	8'0"	2	
D1	2'6"	8'0"	3	
SD	8'0"	8'0"	1	

Window Schedule				
Mark	Count	Width	Height	Area
FIRST FLOOR LEVEL				
MDW	1	2' - 0"	8' - 0"	
W3	2	2' - 6"	9' - 0"	
W4	1	8' - 0"	6' - 6"	
W5	2	2' - 6"	6' - 6"	
KW1	1	6' - 0"	1' - 6"	
KW2	1	3' - 0"	4' - 0"	
V2	2	2' - 6"	2' - 0"	
V1	1	3' - 0"	2' - 0"	
W6	1	6' - 0"	9' - 0"	

FLOOR HEIGHT	
FFL TO FFL	12'-0"

CLIENT:	MR. YOGESH	NOTES: 01. ALL DIMENSIONS ARE IN INCHES & LEVELS ARE IN FEET. 02. DO NOT SCALE THE DRG. FOLLOW WRITTEN DIMENSIONS ONLY.	REVISIONS				ORIENTATION: 	THIS DRAWING IS THE PROPERTY OF HOUSE CONSTRUCT AND NOT TO BE USED OR COPIED WITHOUT THEIR PRIOR CONSENT OR APPROVAL				PRIME CONSULTANTS	
PROJECT:	PROPOSED RESIDENCE FOR MR. YOGESH AT BENGALURU.		ISSUED TO	NO.	DATE	BY		COPY RIGHT	DRAWN	CHECKED	AMAN		
		TITLE :		01	11.12.2024			DATE	02.04.2025	SHEET	1 OF 1		
		FIRST FLOOR PLAN-FINAL						JOB NO.		SCALE	N.T.S		
								DRG. NO.		REV. NO.	R5	STATUS :	FOR APPROVAL ONLY

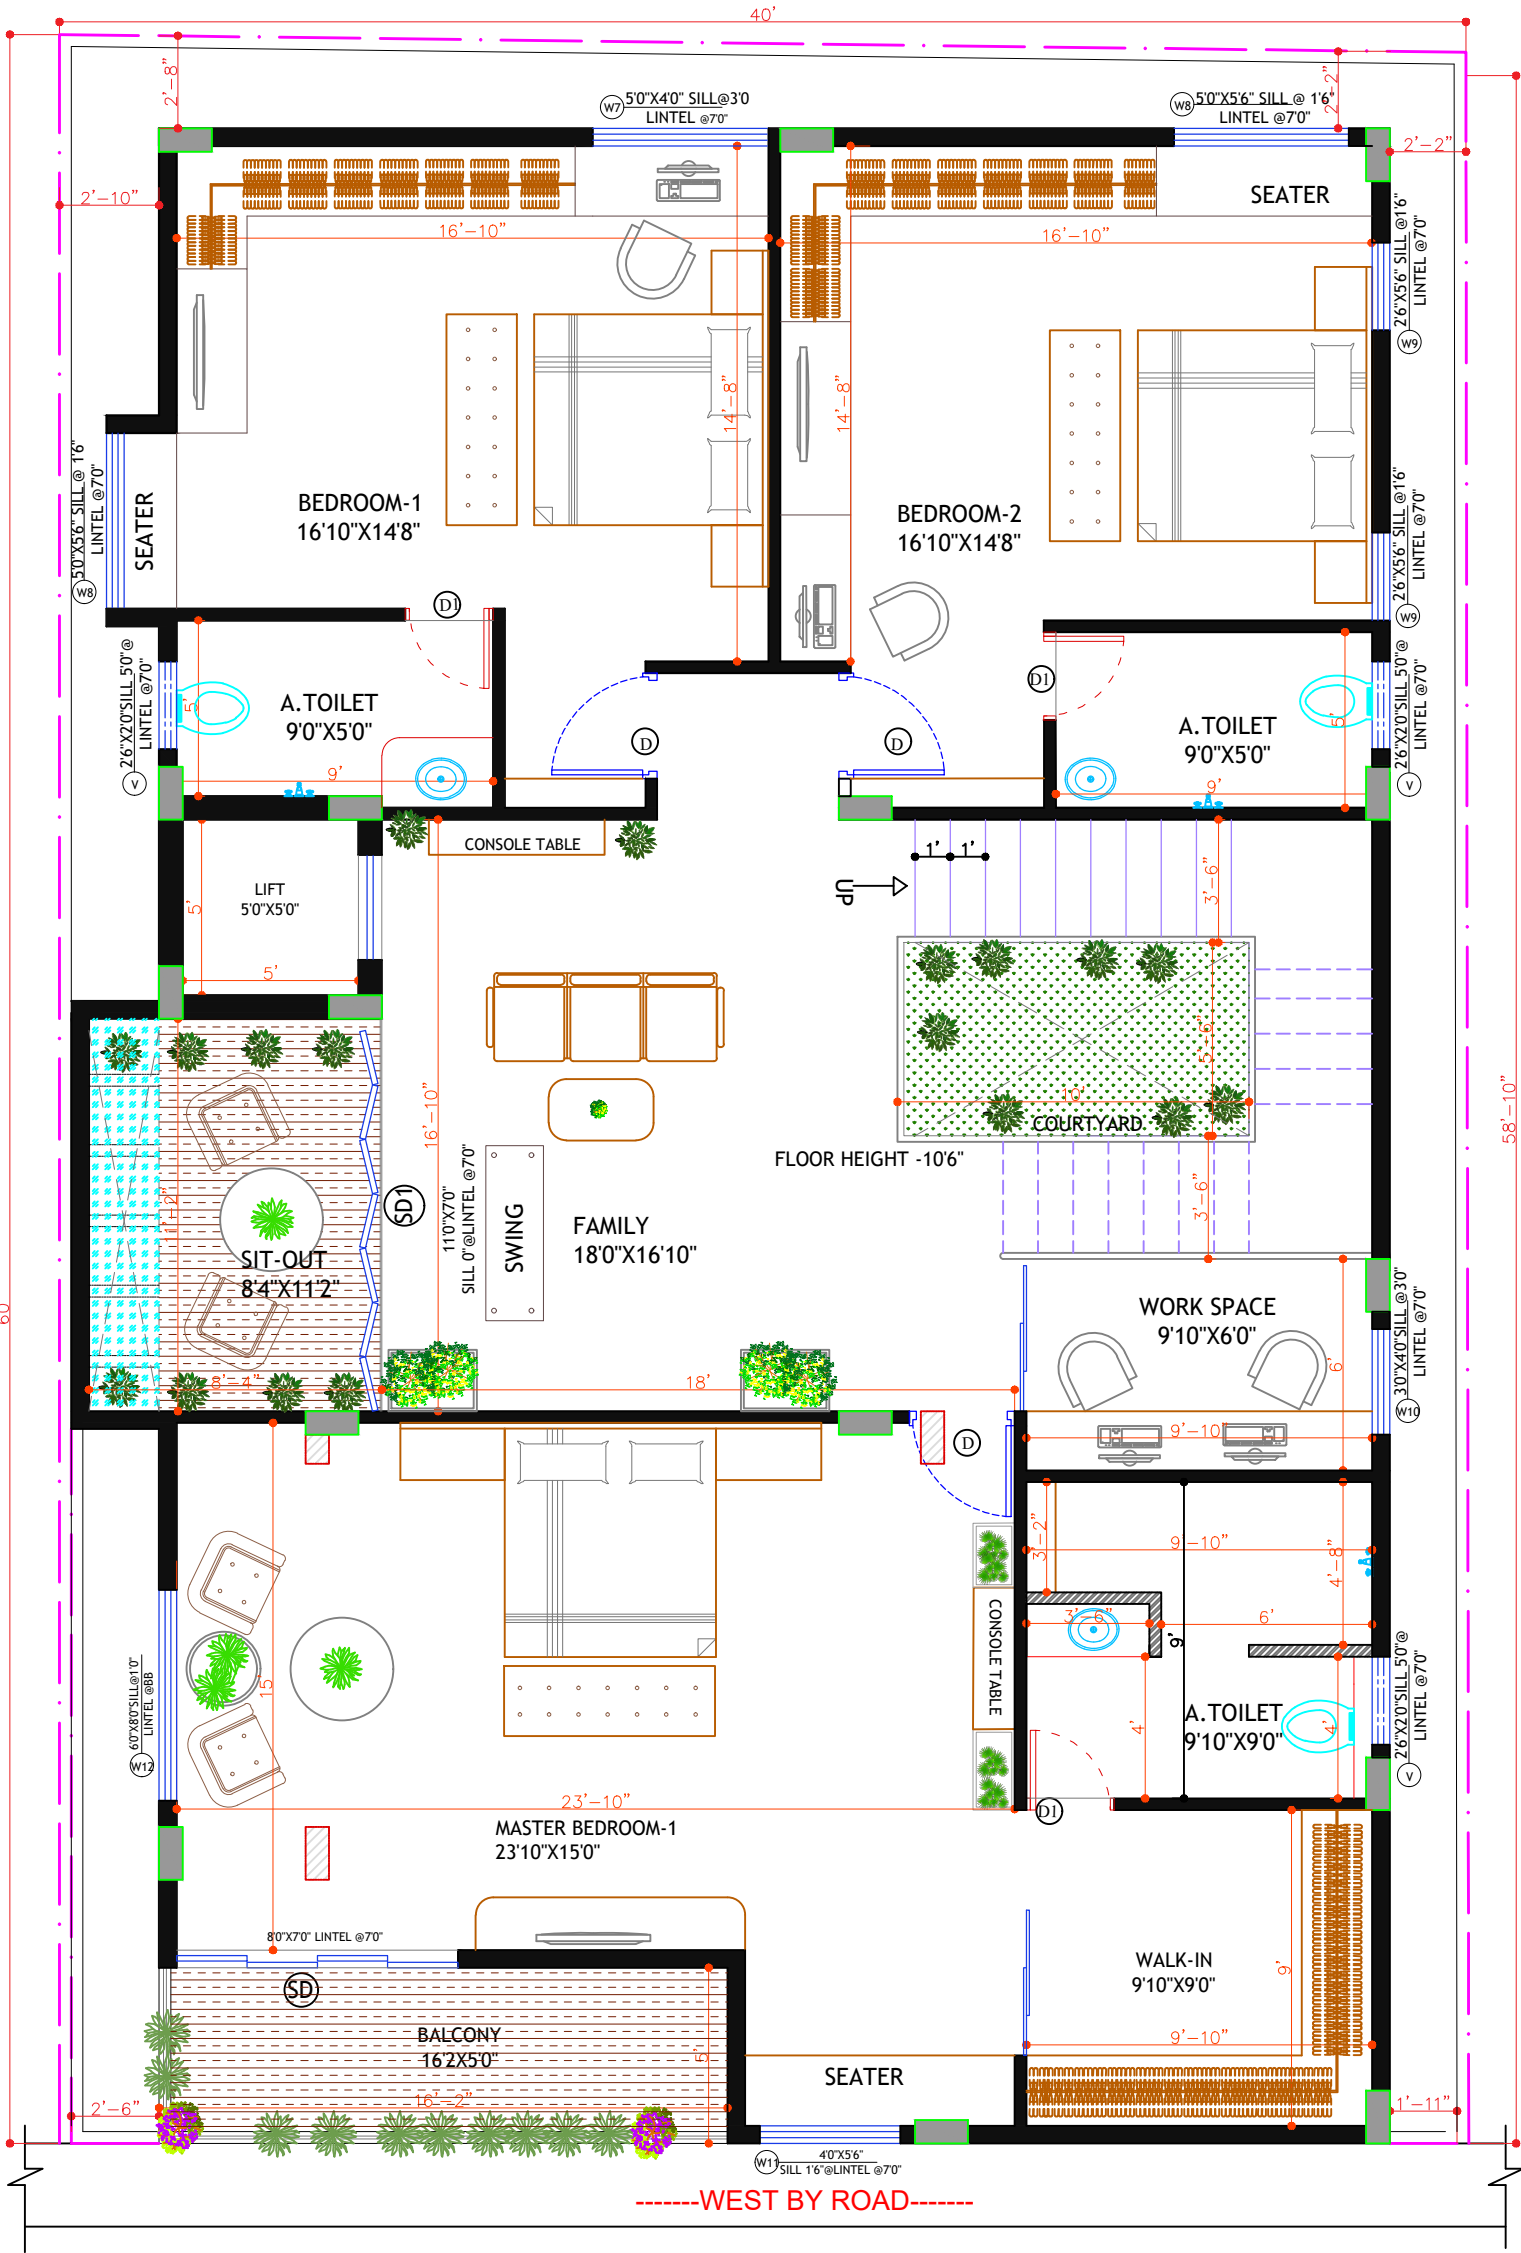

Area Schedule (Gross...	
YOGESH	Area
SECOND FLOOR LEVEL	
BUILT UP AREA	2045 SF

Door Schedule				
Mark	Width	Height	Count	Area
SECOND FLOOR LEVEL				
D	3'0"	7'0"	3	
D1	2'6"	7'0"	3	
SD	8'0"	7'0"	1	
SD1	11'0"	7'0"	1	

Window Schedule				
Mark	Count	Width	Height	Area
W7	1	5' - 0"	4' - 0"	
W8	2	5' - 0"	5' - 6"	
W9	2	2' - 6"	5' - 6"	
V	3	2' - 6"	2' - 0"	
W10	1	3' - 0"	4' - 0"	
W11	1	6' - 0"	8' - 0"	

FLOOR HEIGHT	
FFL TO FFL	11'-0"

CLIENT: MR. YOGESH

PROJECT: PROPOSED RESIDENCE FOR MR. YOGESH AT BENGALURU.

NOTES:
01. ALL DIMENSIONS ARE IN INCHES & LEVELS ARE IN FEET.
02. DO NOT SCALE THE DRG. FOLLOW WRITTEN DIMENSIONS ONLY.

TITLE : SECOND FLOOR PLAN-FINAL

REVISIONS

ISSUED TO	NO.	DATE	BY
TO CLIENT	01	11.12.2024

ORIENTATION:


COPY RIGHT

THIS DRAWING IS THE PROPERTY OF HOUSE CONSTRUCT AND NOT TO BE USED OR COPIED WITHOUT THEIR PRIOR CONSENT OR APPROVAL

DRAWN	JYOTHI	CHECKED	AMAN
DATE	02.04.2025	SHEET	1 OF 1
JOB NO.	SCALE	N.T.S
DRG. NO.	REV. NO.	R5

PRIME CONSULTANTS

STATUS : FOR APPROVAL ONLY

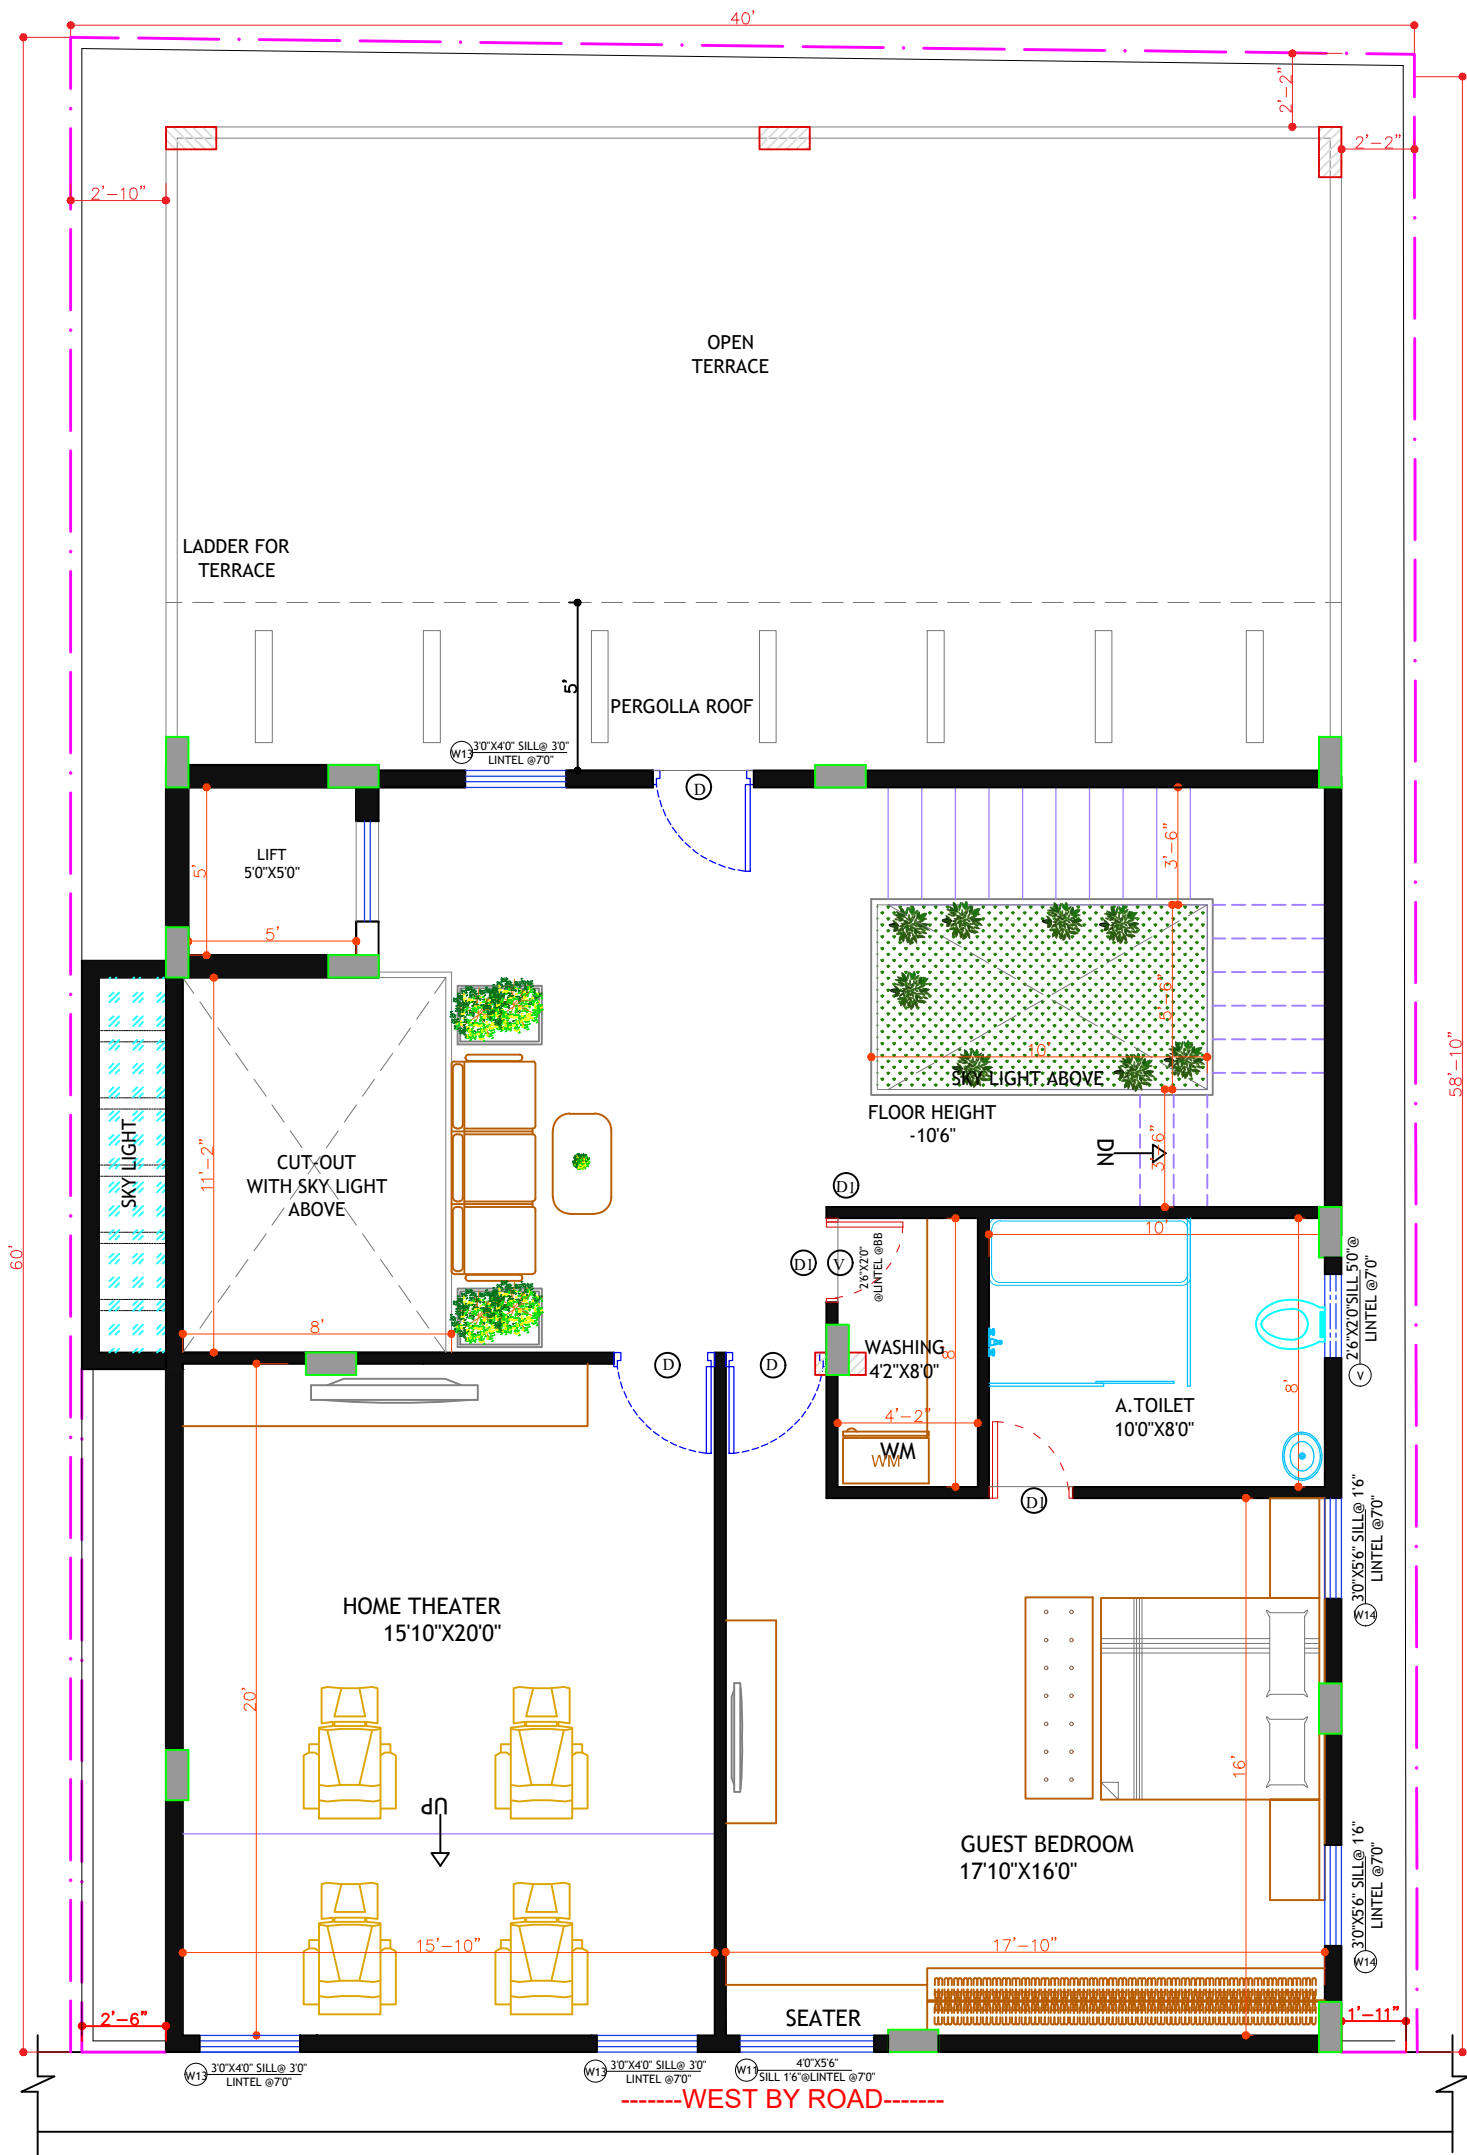

Area Schedule (Gross...	
YOGESH	Area
TERRACE FLOOR LEVEL	
BUILT UP AREA	1330 SF


Door Schedule				
Mark	Width	Height	Count	Area
SECOND FLOOR LEVEL				
D	3'0"	7'0"	3	
D1	2'6"	7'0"	2	

Window Schedule				
Mark	Count	Width	Height	Area
W11	1	4' - 0"	5' - 6"	
W13	3	3' - 0"	4' - 0"	
W14	2	3' - 0"	5' - 6"	
V	1	2' - 6"	2' - 0"	



FLOOR HEIGHT	
FFL TO FFL	11'-0"

CLIENT:	MR. YOGESH	NOTES: 01. ALL DIMENSIONS ARE IN INCHES & LEVELS ARE IN FEET. 02. DO NOT SCALE THE DRG. FOLLOW WRITTEN DIMENSIONS ONLY.		REVISIONS				<div>ORIENTATION:</div> <div></div>	COPY RIGHT	THIS DRAWING IS THE PROPERTY OF HOUSE CONSTRUCT AND NOT TO BE USED OR COPIED WITHOUT THEIR PRIOR CONSENT OR APPROVAL				PRIME CONSULTANTS	
PROJECT:	PROPOSED RESIDENCE FOR MR. YOGESH AT BENGALURU.			TITLE :	TERRACE FLOOR PLAN-FINAL	ISSUED TO	NO.			DATE	BY	DRAWN	JYOTHI		
		TO CLIENT	01			11.12.2024		DATE	02.04.2025	SHEET	1 OF 1			
									JOB NO.	SCALE	N.T.S			
									DRG. NO.	REV. NO.	R5			
												STATUS :	FOR APPROVAL ONLY		

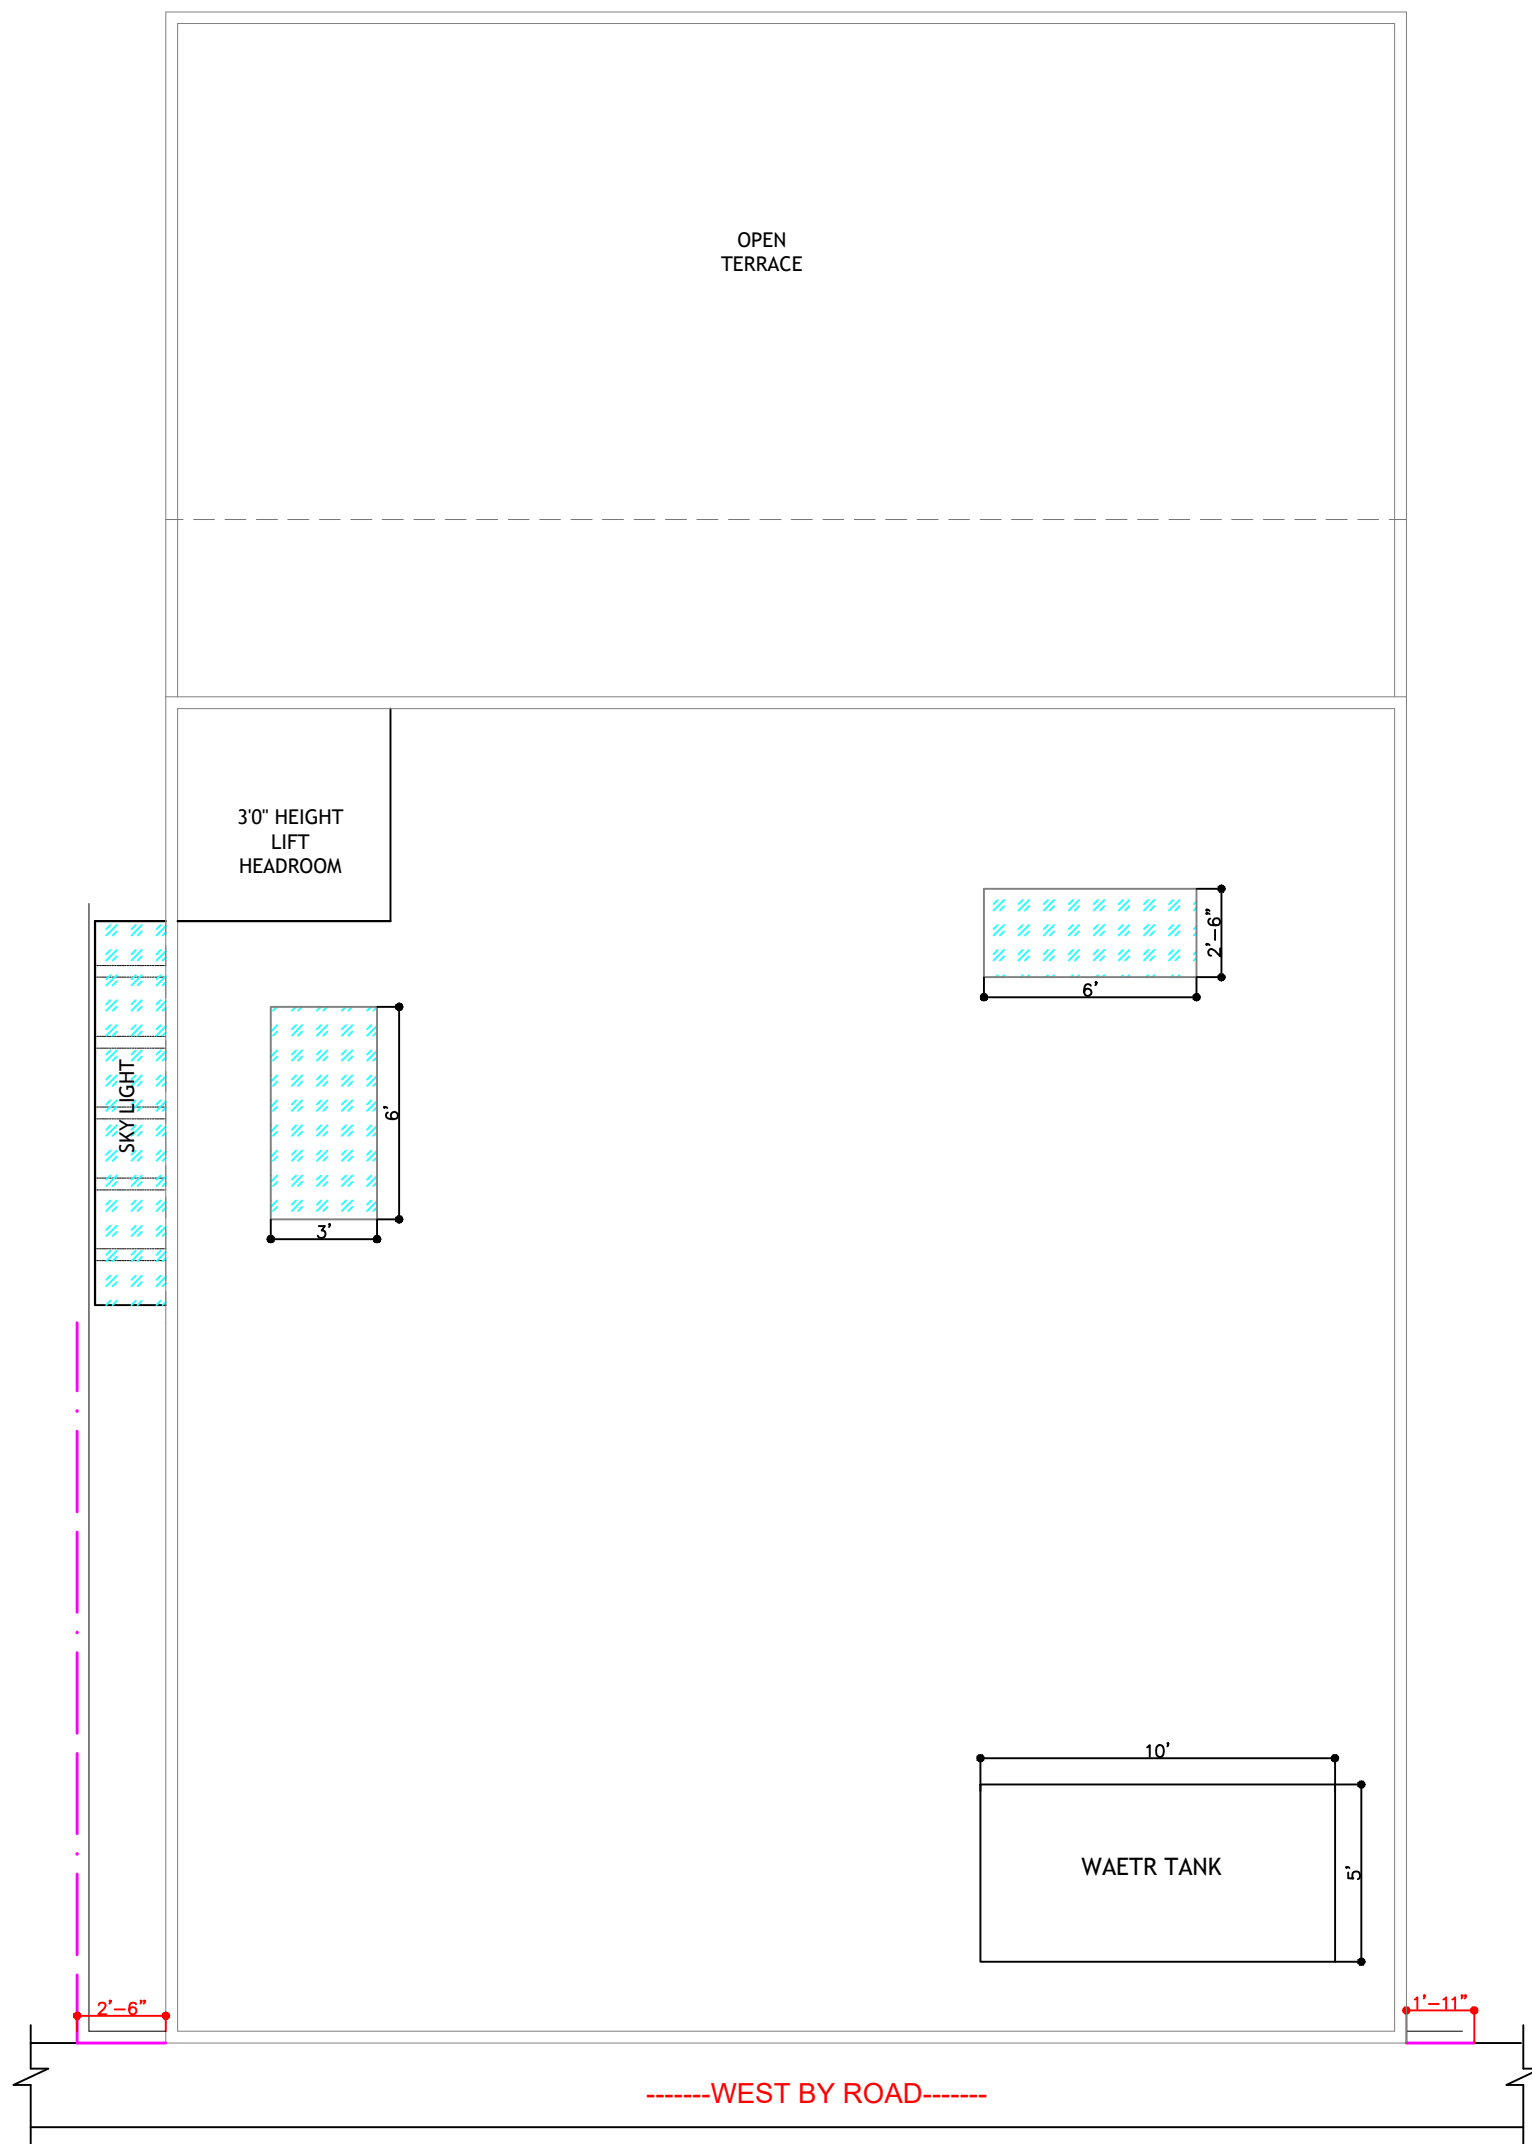Area Schedule (Gross...	
YOGESH	Area
TERRACE FLOOR LEVEL	
OHT BUILT UP AREA	150 SF



FLOOR HEIGHT	
FFL TO FFL	10'-0"

CLIENT: MR. YOGESH		NOTES: 01. ALL DIMENSIONS ARE IN INCHES & LEVELS ARE IN FEET. 02. DO NOT SCALE THE DRG. FOLLOW WRITTEN DIMENSIONS ONLY.		REVISIONS				ORIENTATION: 		COPY RIGHT				THIS DRAWING IS THE PROPERTY OF HOUSE CONSTRUCT AND NOT TO BE USED OR COPIED WITHOUT THEIR PRIOR CONSENT OR APPROVAL				PRIME CONSULTANTS 	
PROJECT: PROPOSED RESIDENCE FOR MR. YOGESH AT BENGALURU.		TITLE : TANK AREA		ISSUED TO NO. DATE BY						DRAWN JYOTHI CHECKED AMAN				DATE 02.04.2025 SHEET 1 OF 1					
				TO CLIENT 01 11.12.2024				JOB NO. SCALE N.T.S				DRG. NO. REV. NO. R5							
										STATUS : FOR APPROVAL ONLY									