


WEST BY ROAD

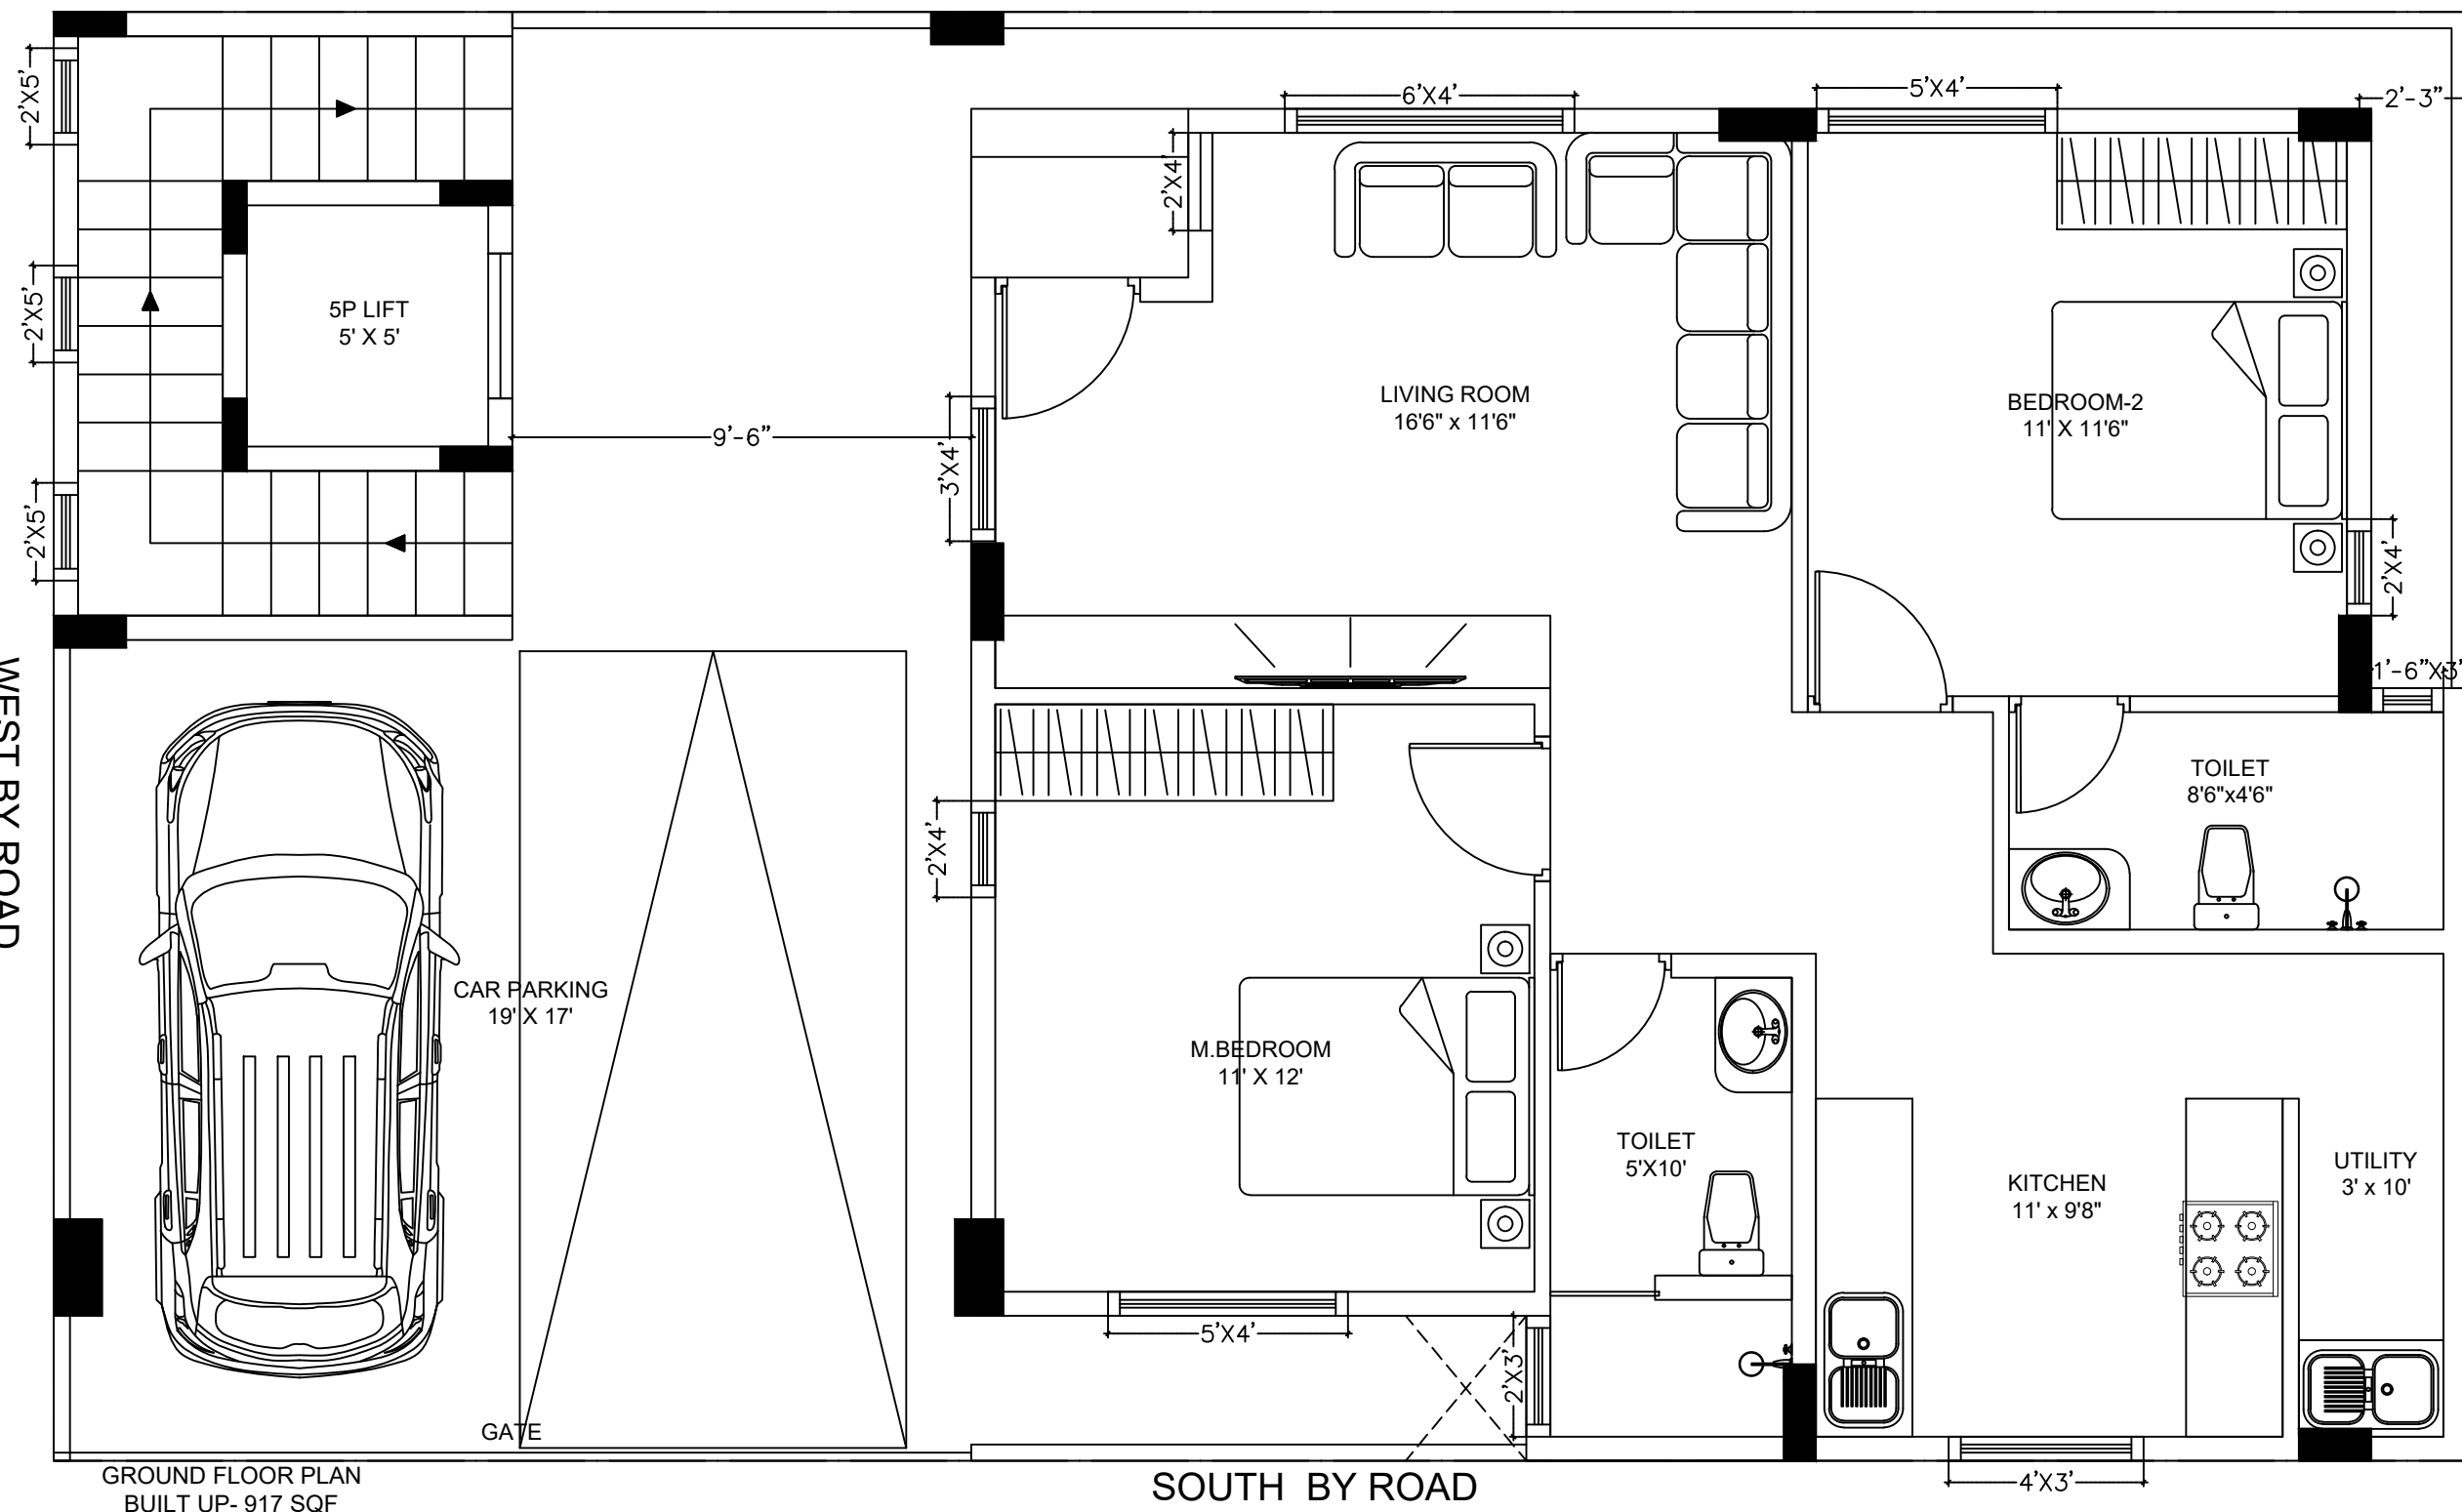



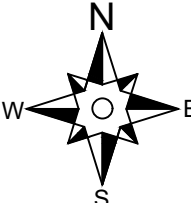
GROUND FLOOR PLAN  
BUILT UP- 917 SQF


SOUTH BY ROAD

CLIENT:	Mr. GIRISH	<div>NOTES:</div> <div>01. ALL DIMENSIONS ARE IN INCHES &amp; LEVELS ARE IN FEET.</div> <div>02. DO NOT SCALE THE DRG. FOLLOW WRITTEN DIMENSIONS ONLY.</div>		REVISIONS				<div>ORIENTATION:</div> <div><div><div>N</div><div>W</div><div>S</div><div>E</div></div></div>	COPY RIGHT	THIS DRAWING IS THE PROPERTY OF HOUSE CONSTRUCT AND NOT TO BE USED OR COPIED WITHOUT THEIR PRIOR CONSENT OR APPROVAL				PRIME CONSULTANTS	<div><div><div></div><div></div><div></div></div><div>HOUSE- CONSTRUCT</div><div>DELIVERING THE BEST I</div></div>	
PROJECT:	PROPOSED RESIDENCE FOR Mrs. GIRISH AT BENGALURU.			TITLE :	GROUND FLOOR WINDOW SCHEDULES	ISSUED TO	NO.			DATE	BY	DRAWN	NISHITHA			CHECKED	SANJAY	




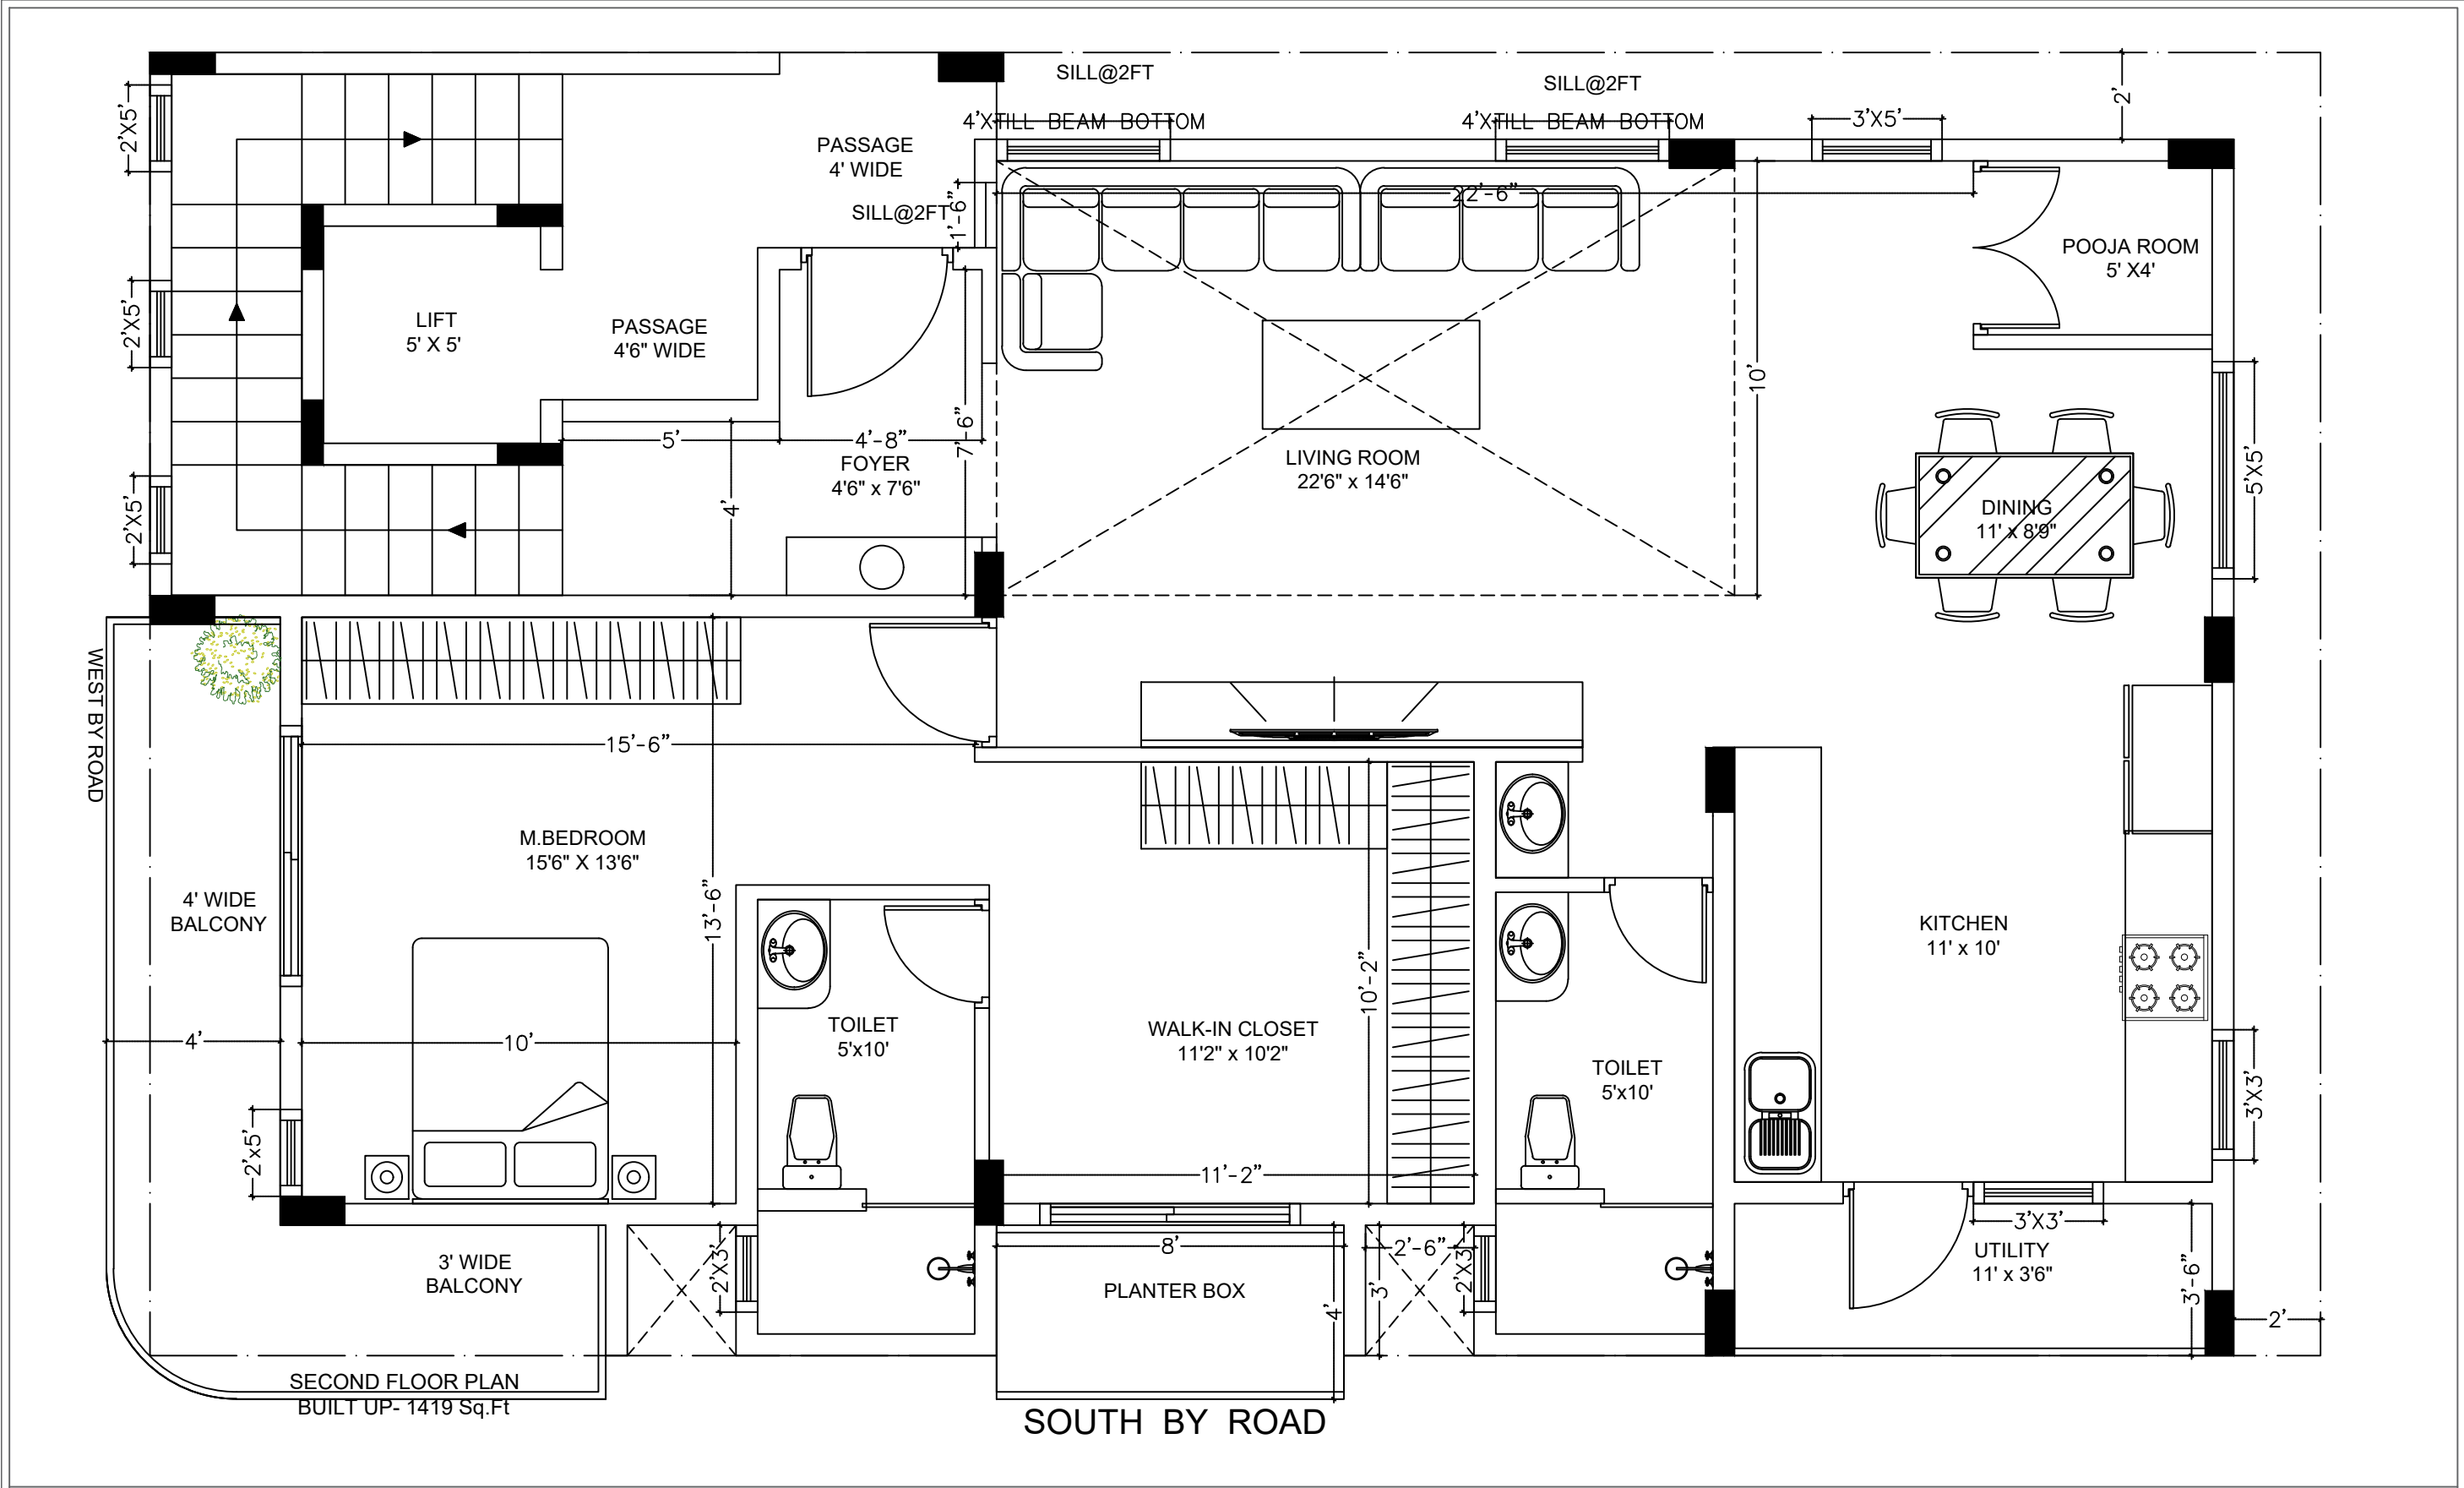

CLIENT:	Mr. GIRISH	<b>NOTES:</b> 01. ALL DIMENSIONS ARE IN INCHES & LEVELS ARE IN FEET. 02. DO NOT SCALE THE DRG. FOLLOW WRITTEN DIMENSIONS ONLY.		REVISIONS				ORIENTATION:	COPY RIGHT	THIS DRAWING IS THE PROPERTY OF HOUSE CONSTRUCT AND NOT TO BE USED OR COPIED WITHOUT THEIR PRIOR CONSENT OR APPROVAL			PRIME CONSULTANTS	
	PROPOSED RESIDENCE FOR Mrs. GIRISH AT BENGALURU.			ISSUED TO	NO.	DATE	BY							
PROJECT:		TITLE :	SECOND FLOOR WINDOW SCHEDULES						DRAWN	NISHITHA	CHECKED	SANJAY	STATUS :	FOR APPROVAL ONLY
									DATE	28.01.2025	SHEET	1 OF 4		
									JOB NO.	NO.RFS.- 56	SCALE	N.T.S		
									DRG. NO.	SR-FP-01	REV. NO.	R0		

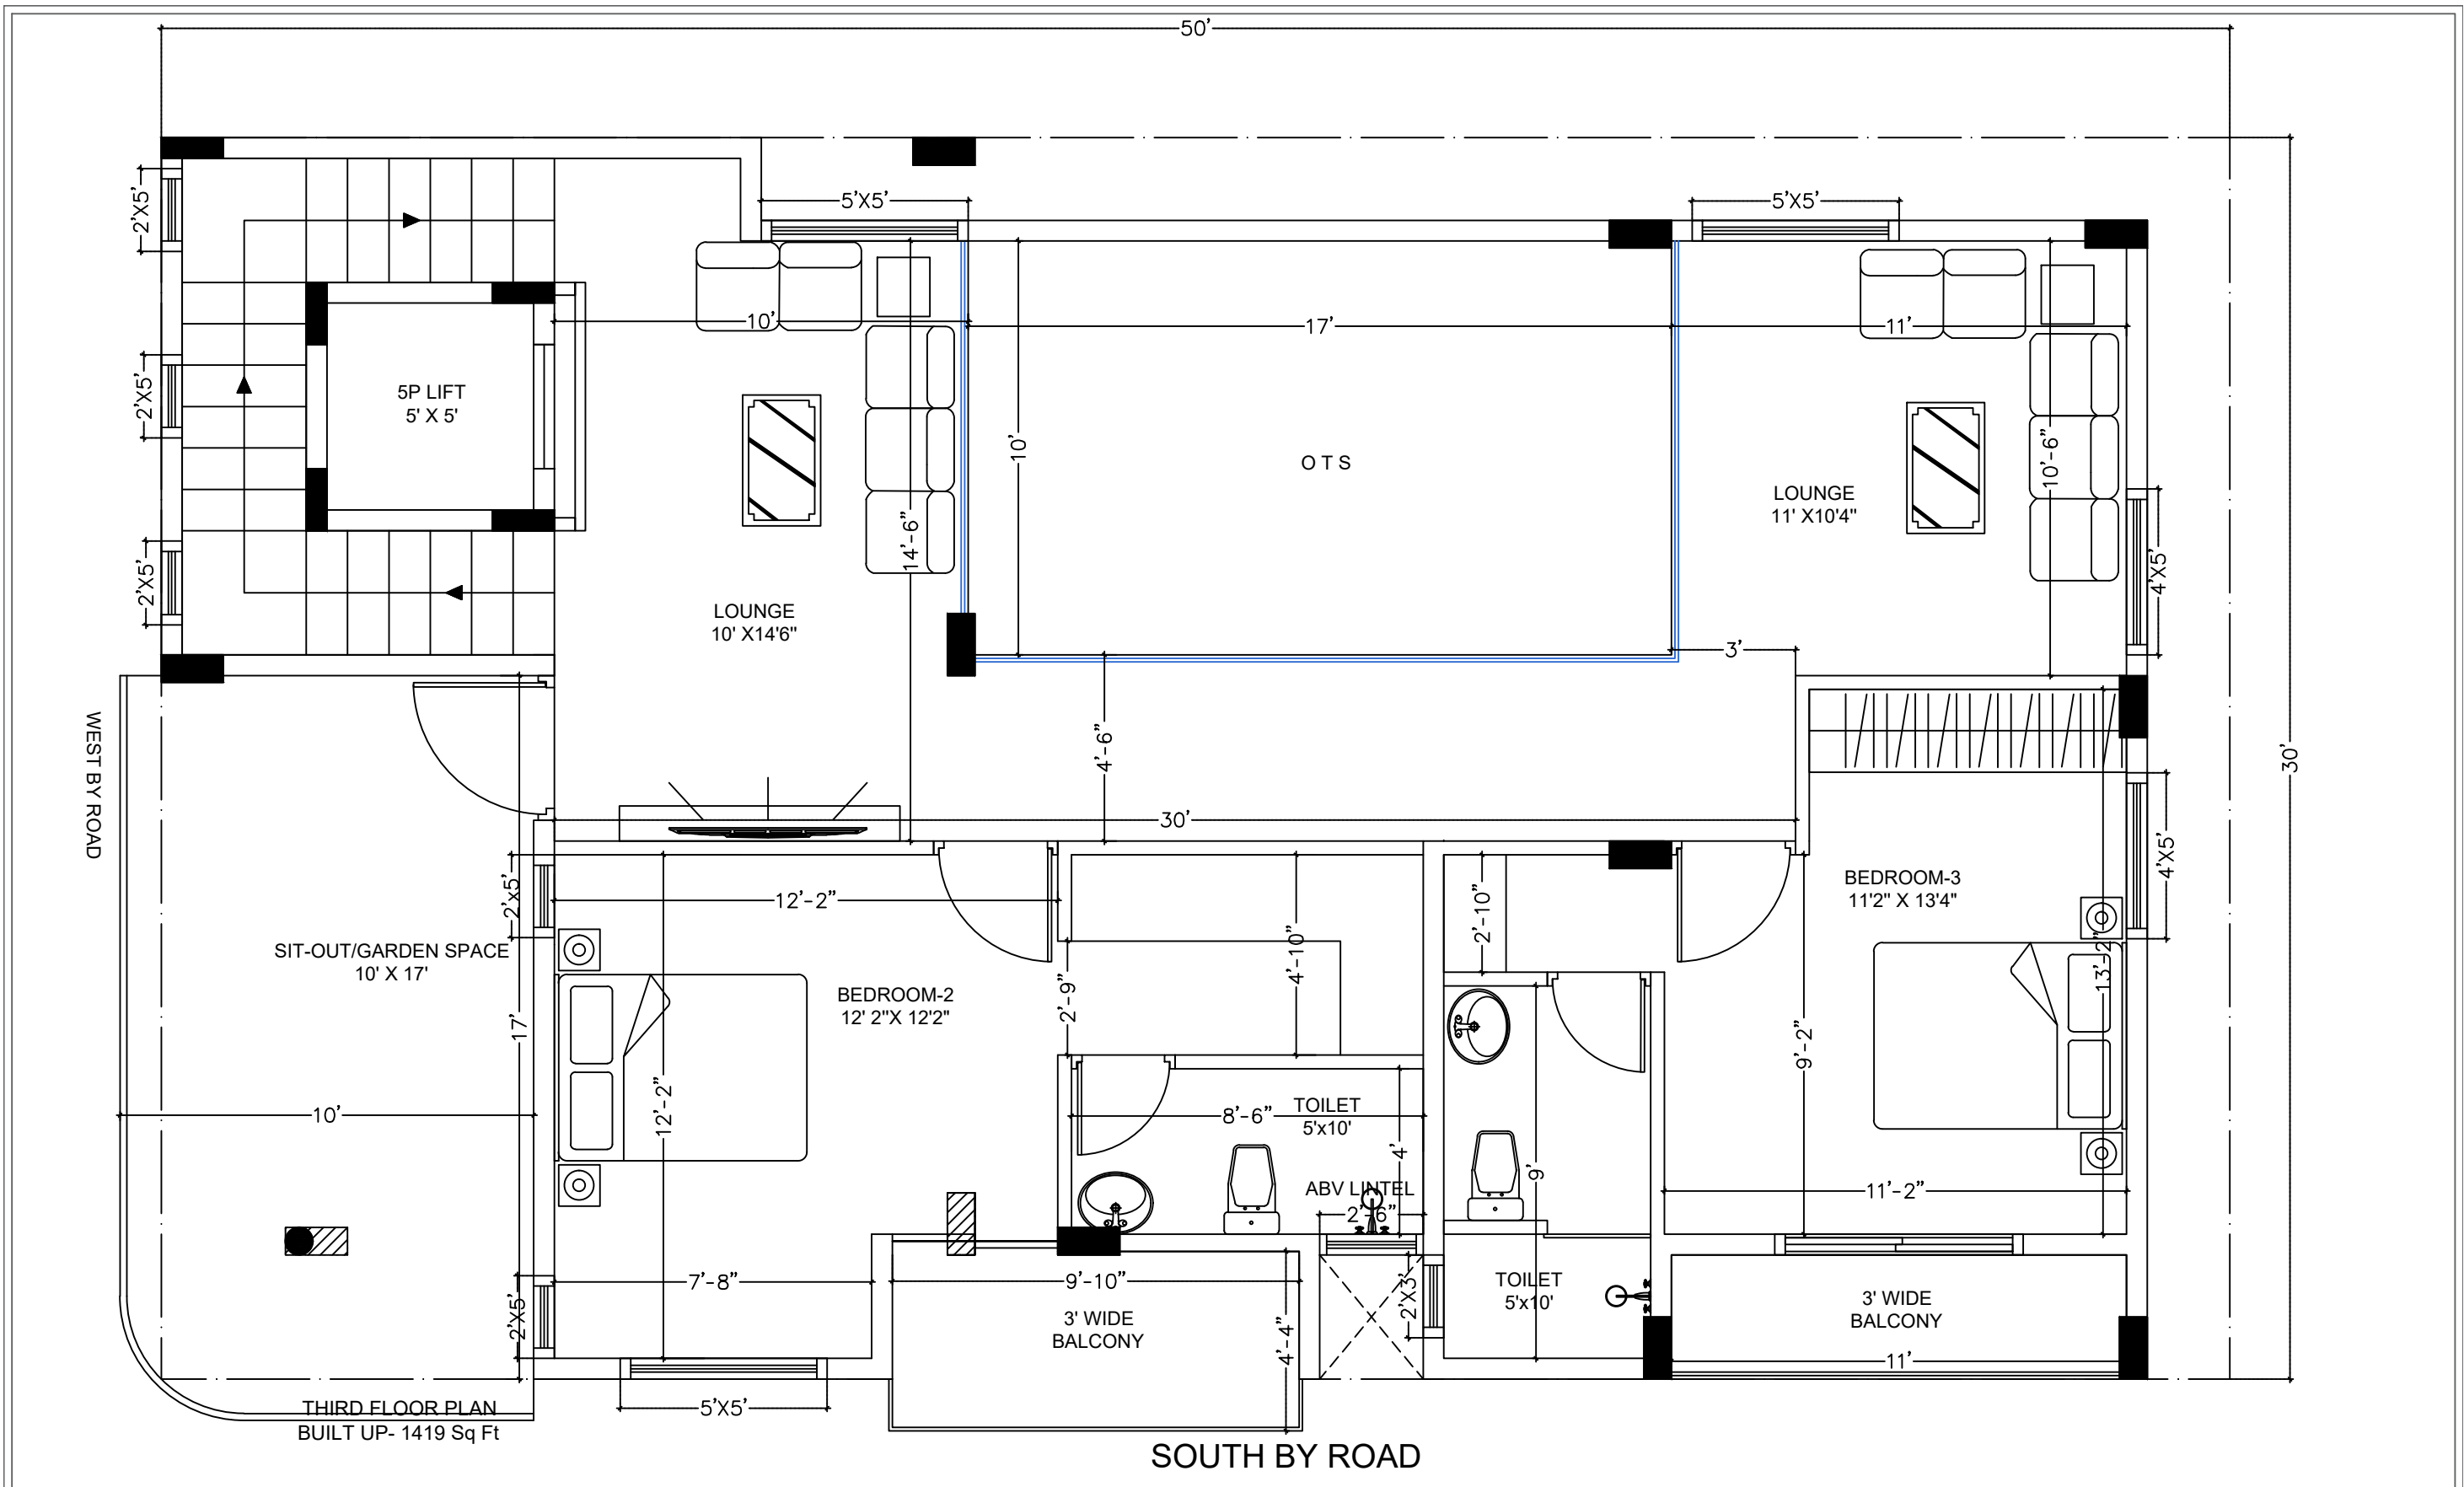

CLIENT:	Mr. GIRISH	NOTES: 01. ALL DIMENSIONS ARE IN INCHES & LEVELS ARE IN FEET. 02. DO NOT SCALE THE DRG. FOLLOW WRITTEN DIMENSIONS ONLY.	REVISIONS				ORIENTATION: 	COPY RIGHT	THIS DRAWING IS THE PROPERTY OF HOUSE CONSTRUCT AND NOT TO BE USED OR COPIED WITHOUT THEIR PRIOR CONSENT OR APPROVAL			PRIME CONSULTANTS	
	PROPOSED RESIDENCE FOR Mrs. GIRISH AT BENGALURU.		ISSUED TO	NO.	DATE	BY							
PROJECT:		TITLE :	THIRD FLOOR WINDOW SCHEDULES					DRAWN	NISHITHA	CHECKED	SANJAY	STATUS :	FOR APPROVAL ONLY
								DATE	28.01.2025	SHEET	1 OF 4		
								JOB NO.	NO.RFS.- 56	SCALE	N.T.S		
								DRG. NO.	SR-FP-01	REV. NO.	R0		

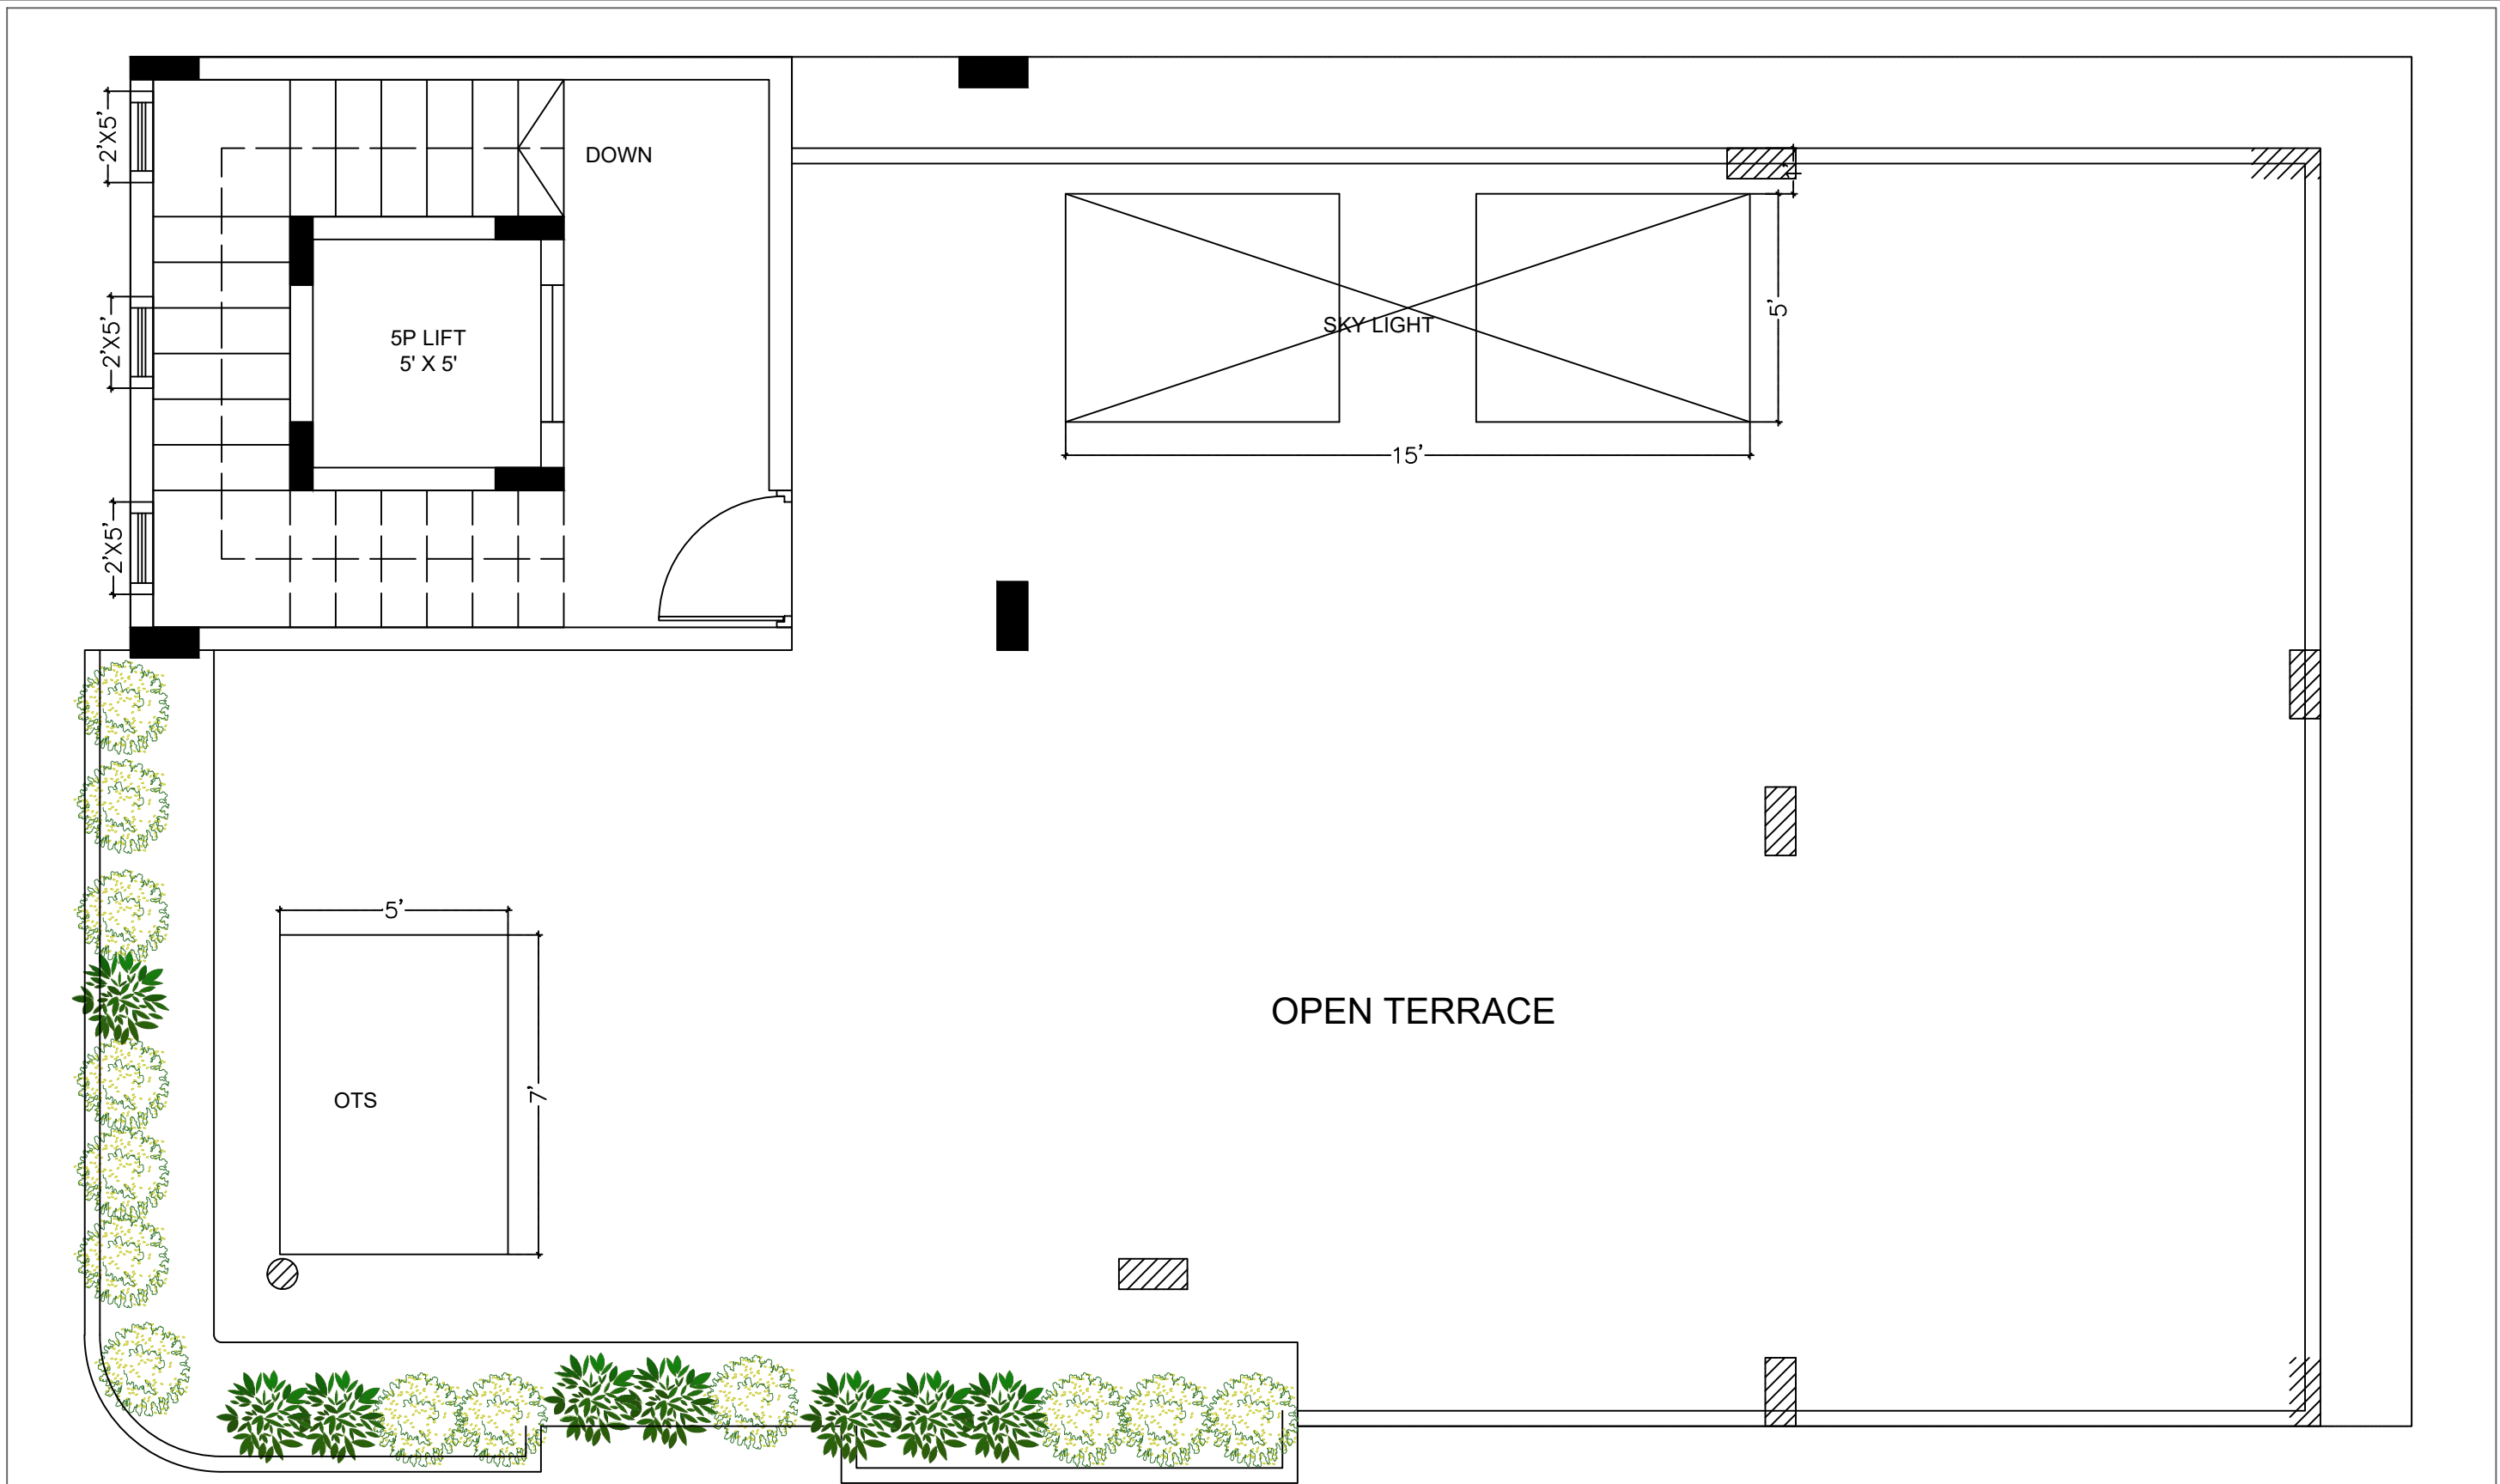

TERRACE FLOOR PLAN

CLIENT:	Mr. GIRISH	NOTES: 01. ALL DIMENSIONS ARE IN INCHES & LEVELS ARE IN FEET. 02. DO NOT SCALE THE DRG. FOLLOW WRITTEN DIMENSIONS ONLY.		REVISIONS				ORIENTATION: <div><div>N</div><div>W</div><div>S</div><div>E</div></div>	COPY RIGHT	THIS DRAWING IS THE PROPERTY OF HOUSE CONSTRUCT AND NOT TO BE USED OR COPIED WITHOUT THEIR PRIOR CONSENT OR APPROVAL				PRIME CONSULTANTS	<div><div></div><div>HOUSE- CONSTRUCT</div><div>DELIVERING THE BEST 1</div></div>		
				ISSUED TO	NO.	DATE	BY										
PROJECT:	PROPOSED RESIDENCE FOR Mrs. GIRISH AT BENGALURU.	TITLE :	TERRACE FLOOR WINDOW SCHEDULES							DRAWN	NISHITHA	CHECKED	SANJAY	STATUS :	FOR APPROVAL ONLY		
												DATE	28.01.2025			SHEET	1 OF 4
												JOB NO.	NO.RFS.:- 56			SCALE	N.T.S
												DRG. NO.	SR-FP-01			REV. NO.	R0