










CLIENT:	Mr.JAGDEESH	NOTES: 01. ALL DIMENSIONS ARE IN INCHES & LEVELS ARE IN FEET. 02. DO NOT SCALE THE DRG. FOLLOW WRITTEN DIMENSIONS ONLY.		REVISIONS				ORIENTATION: 	COPY RIGHT	THIS DRAWING IS THE PROPERTY OF HOUSE CONSTRUCT AND NOT TO BE USED OR COPIED WITHOUT THEIR PRIOR CONSENT OR APPROVAL				PRIME CONSULTANTS 
				ISSUED TO	NO.	DATE	BY							
PROJECT:	PROPOSED RESIDENCE FOR Mr. JAGDEESH	TITLE :	GROUND FLOOR PLAN FINAL	TO CLIENT					DRAWN	GEETHAPRIYA	CHECKED	SANJAY		
									DATE	22.01.2025	SHEET	1 OF 1		
									JOB NO.		SCALE	N.T.S		
									DRG. NO.		REV. NO.	R2		
												STATUS :	FOR APPROVAL ONLY	



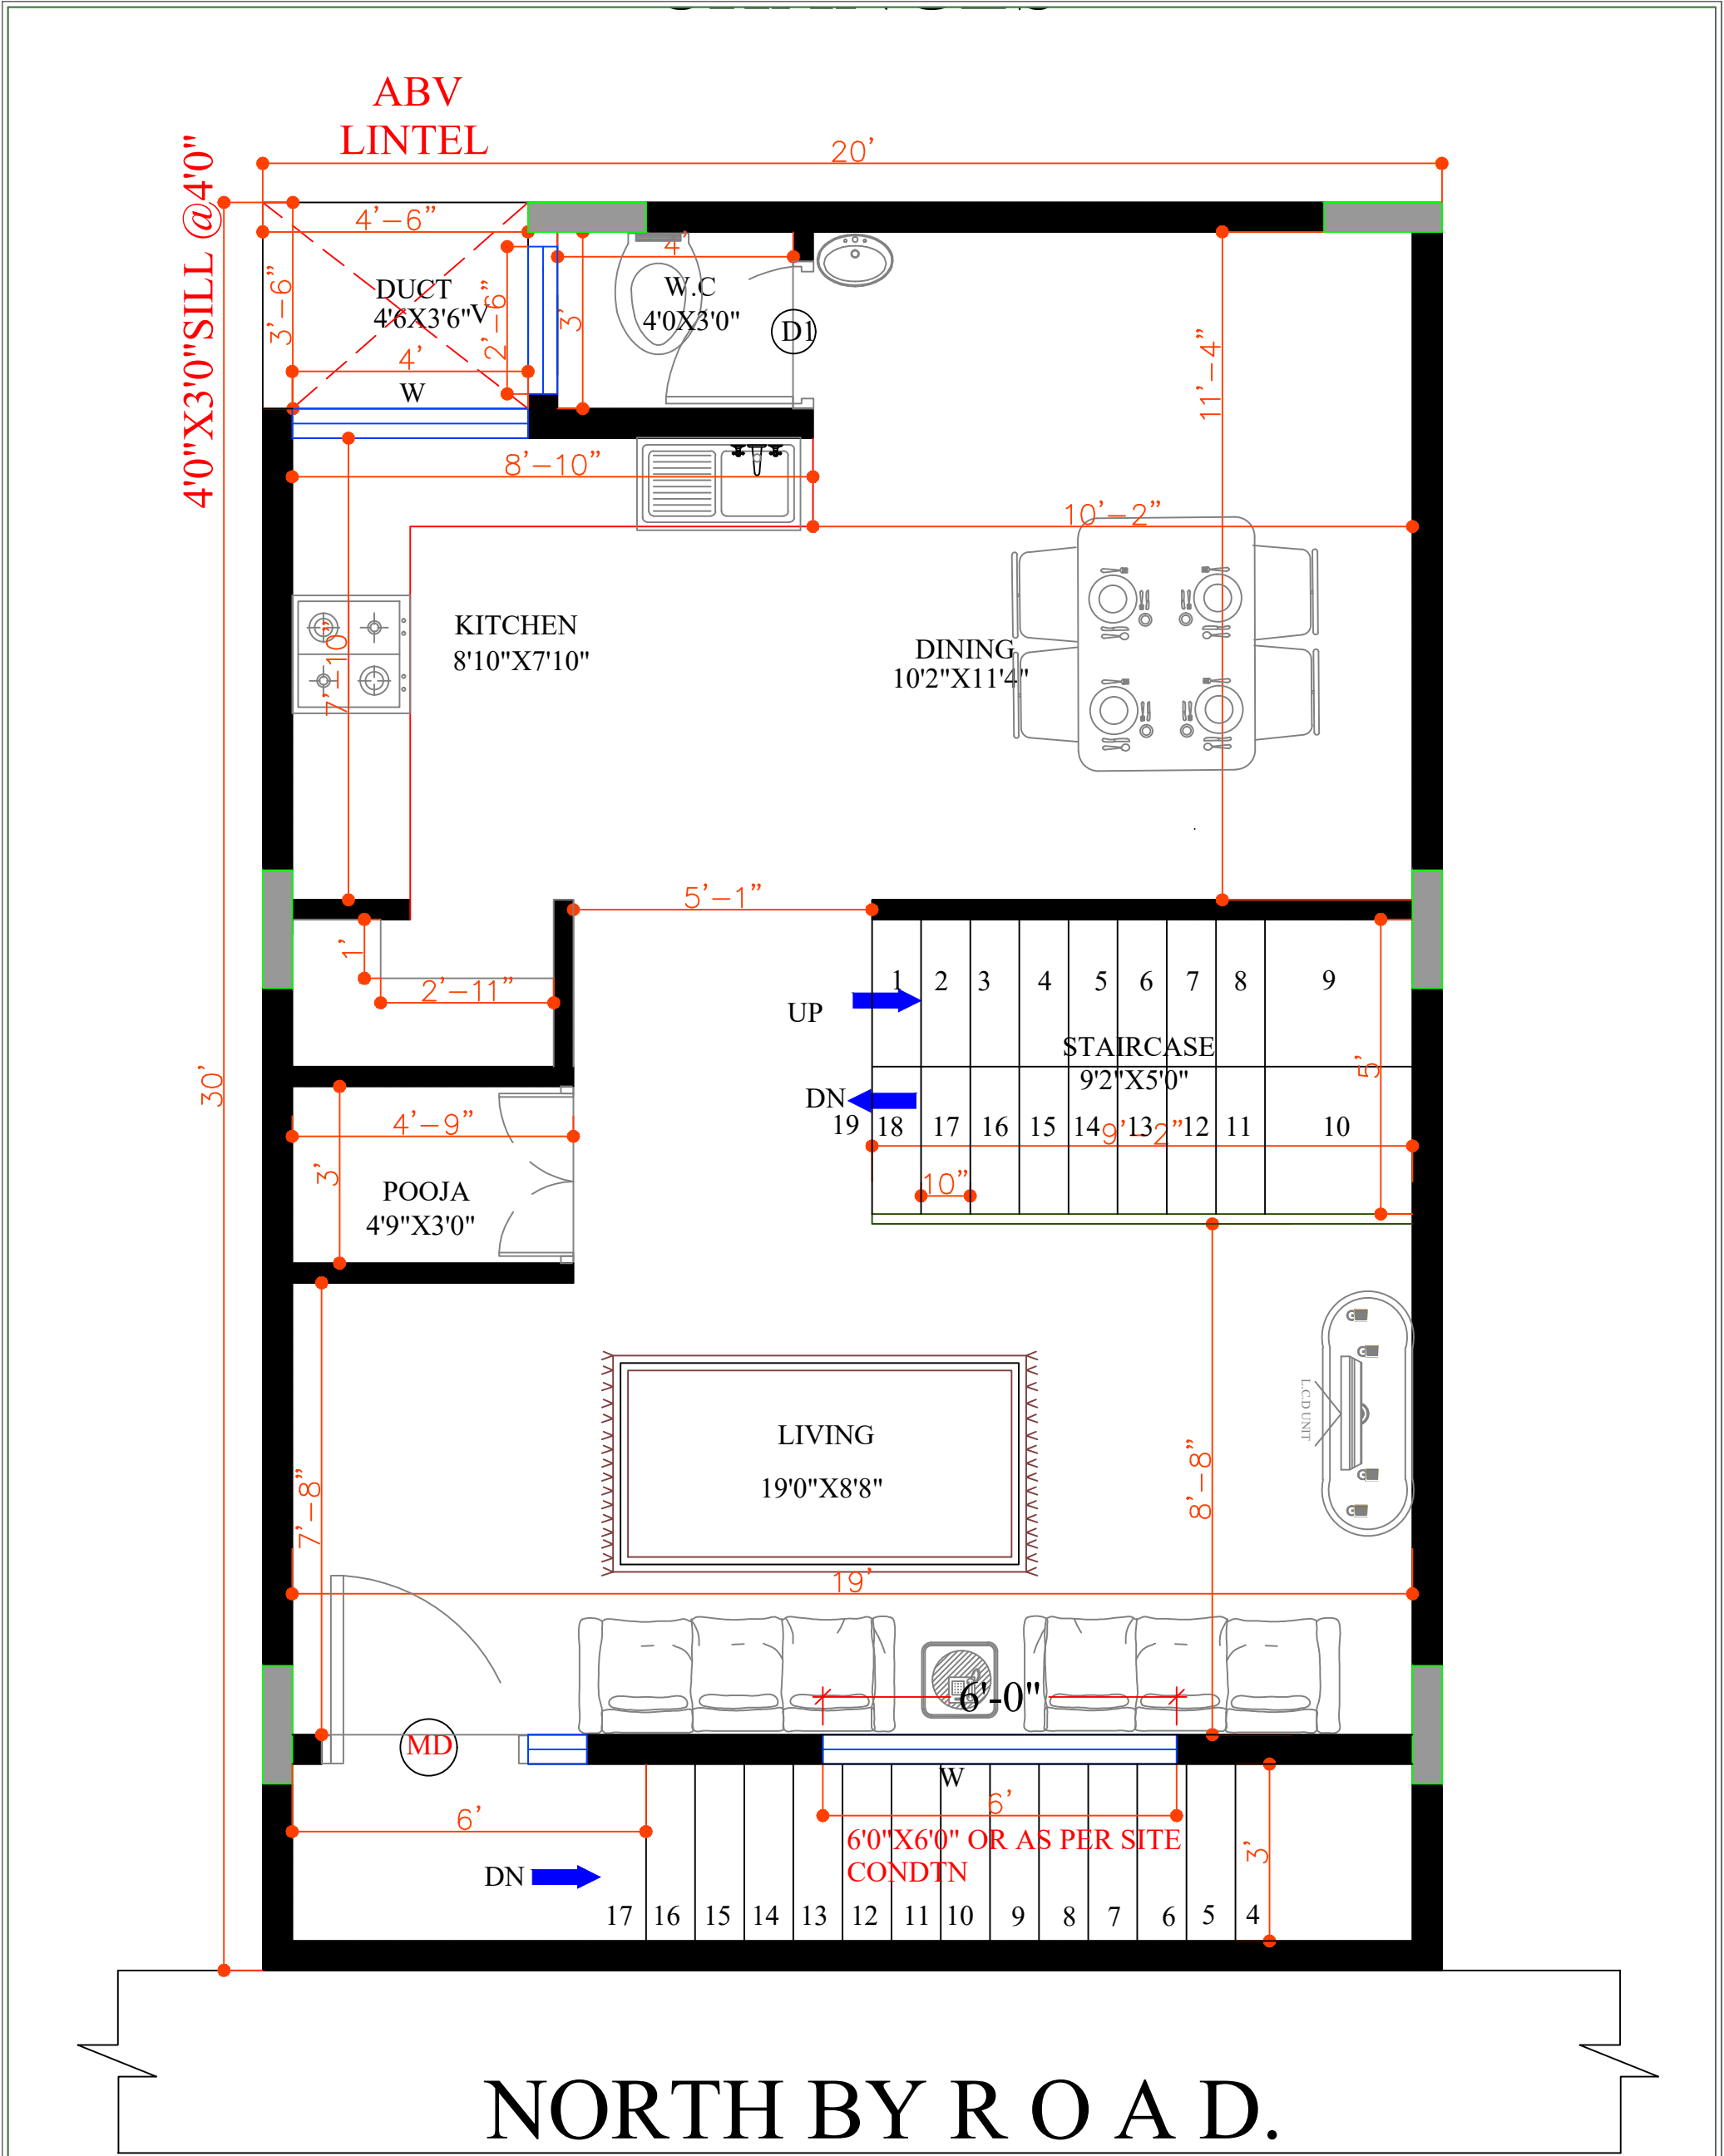

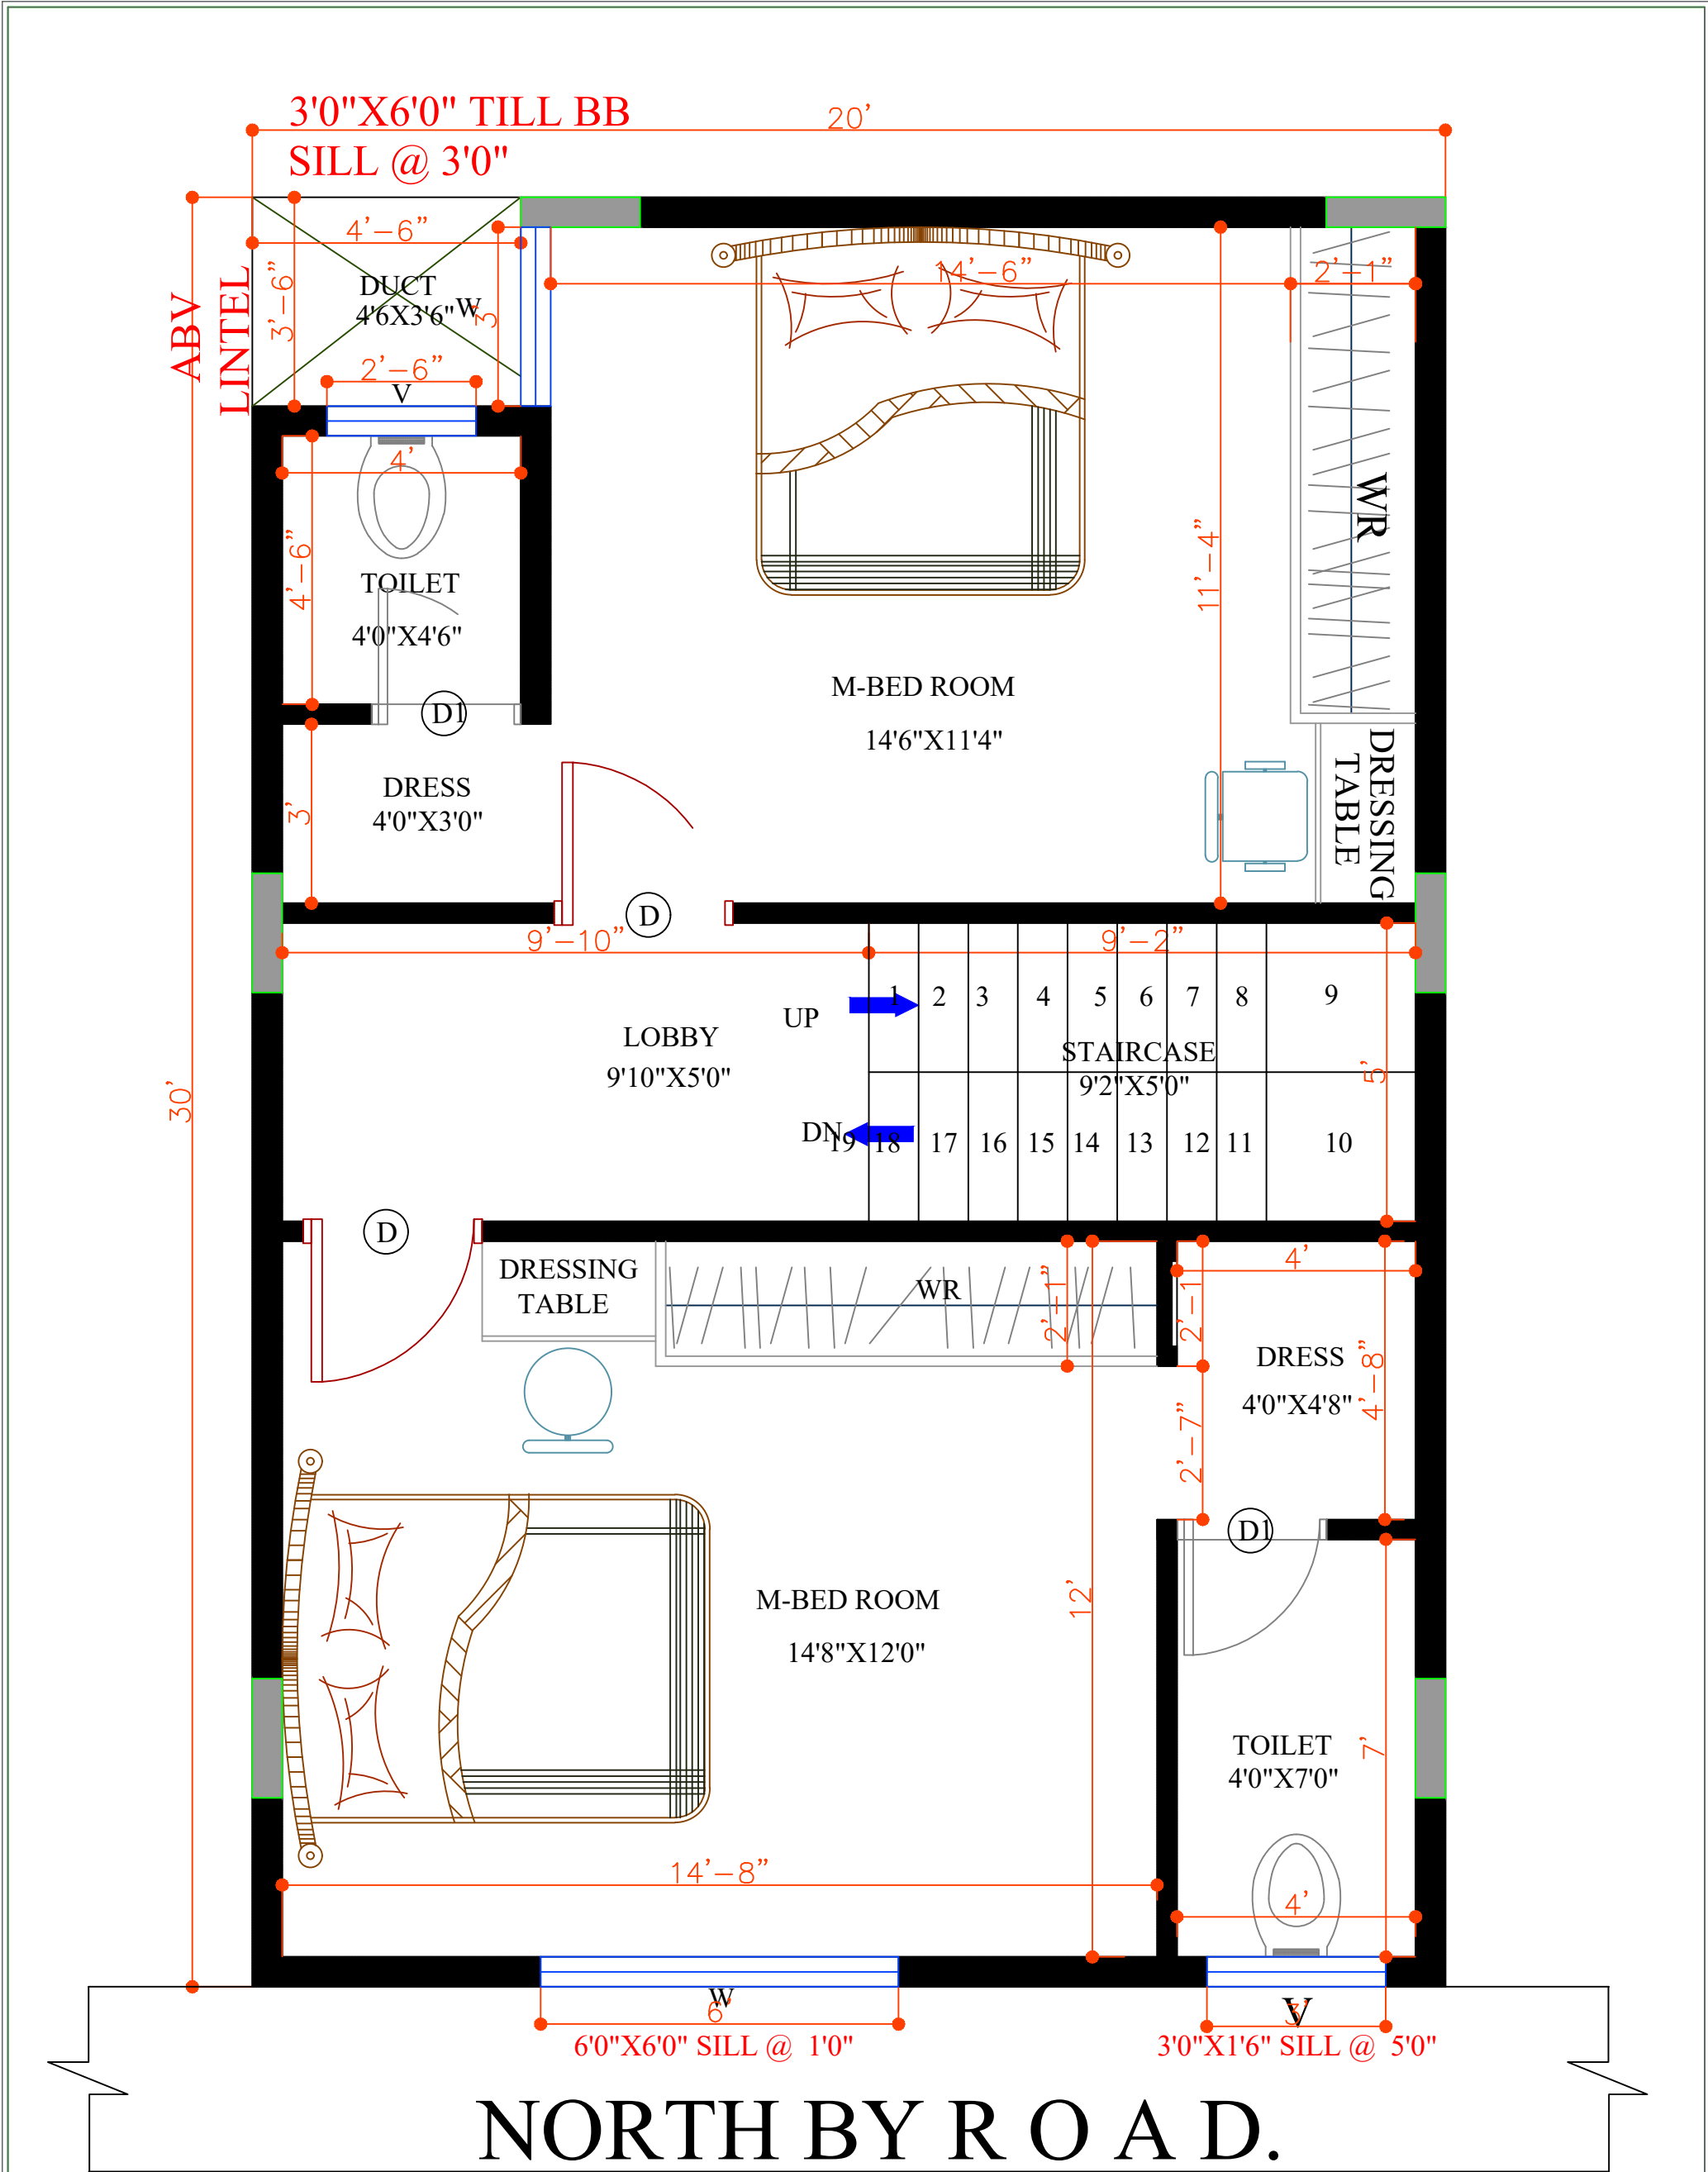CLIENT:	Mr.JAGDEESH	NOTES: 01. ALL DIMENSIONS ARE IN INCHES & LEVELS ARE IN FEET. 02. DO NOT SCALE THE DRG. FOLLOW WRITTEN DIMENSIONS ONLY.		REVISIONS				<div>ORIENTATION:</div> 	COPY RIGHT	THIS DRAWING IS THE PROPERTY OF HOUSE CONSTRUCT AND NOT TO BE USED OR COPIED WITHOUT THEIR PRIOR CONSENT OR APPROVAL				PRIME CONSULTANTS	
PROJECT:	PROPOSED RESIDENCE FOR Mr. JAGDEESH			TITLE :	FIRST FLOOR PLAN FINAL	ISSUED TO	NO.			DATE	BY	DRAWN			
		TO CLIENT								DATE	03.03.2025	SHEET	1 OF 1		
										JOB NO.		SCALE	N.T.S		
										DRG. NO.		REV. NO.	R5		
												STATUS :	FOR APPROVAL ONLY		

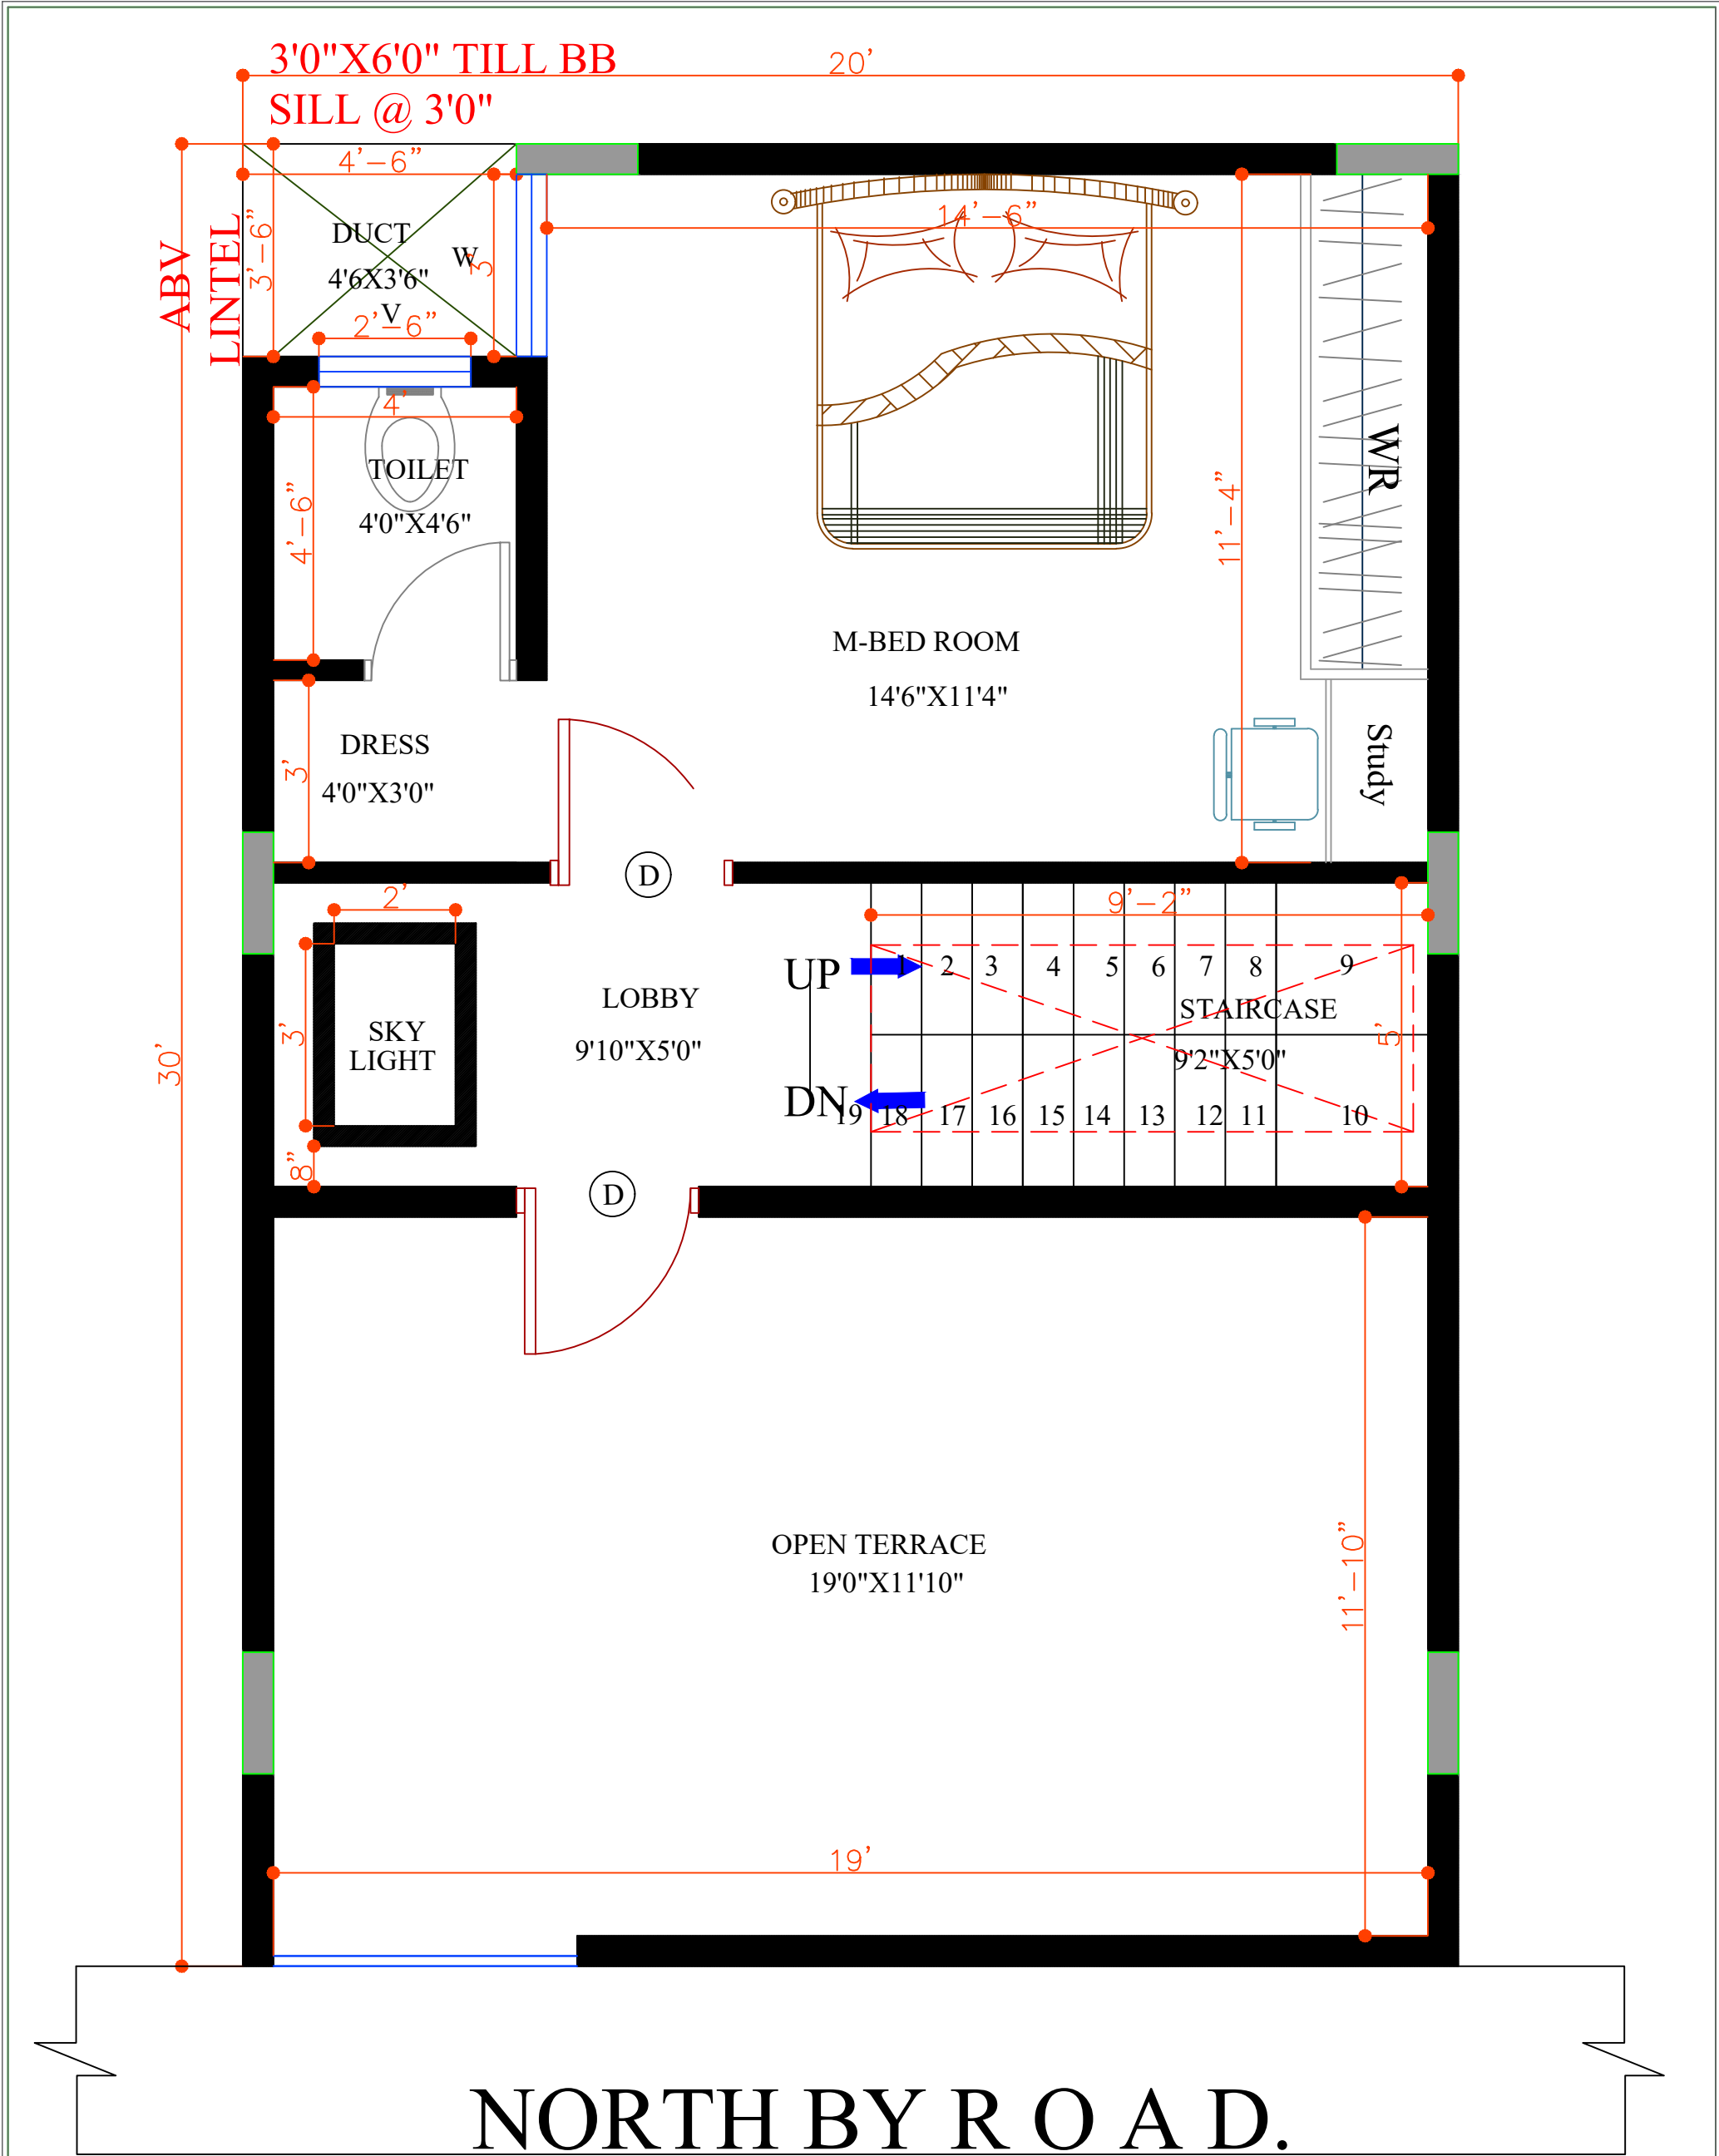

CLIENT:	Mr.JAGDEESH	NOTES: 01. ALL DIMENSIONS ARE IN INCHES & LEVELS ARE IN FEET. 02. DO NOT SCALE THE DRG. FOLLOW WRITTEN DIMENSIONS ONLY.	REVISIONS				ORIENTATION: 	COPY RIGHT	THIS DRAWING IS THE PROPERTY OF HOUSE CONSTRUCT AND NOT TO BE USED OR COPIED WITHOUT THEIR PRIOR CONSENT OR APPROVAL				PRIME CONSULTANTS 
PROJECT:	PROPOSED RESIDENCE FOR Mr. JAGDEESH		TITLE : SECOND FLOOR PLAN FINAL	ISSUED TO	NO.	DATE			BY	DRAWN	GEETHAPRIYA	CHECKED	
		TO CLIENT						DATE	11.01.2025		SHEET	1 OF 1	
								JOB NO.			SCALE	N.T.S	
								DRG. NO.			REV. NO.	R1	
STATUS :													FOR APPROVAL ONLY



CLIENT:	Mr.JAGDEESH	NOTES: 01. ALL DIMENSIONS ARE IN INCHES & LEVELS ARE IN FEET. 02. DO NOT SCALE THE DRG. FOLLOW WRITTEN DIMENSIONS ONLY.	REVISIONS				ORIENTATION: 	COPY RIGHT	THIS DRAWING IS THE PROPERTY OF HOUSE CONSTRUCT AND NOT TO BE USED OR COPIED WITHOUT THEIR PRIOR CONSENT OR APPROVAL				PRIME CONSULTANTS			
			ISSUED TO	NO.	DATE	BY										
PROJECT:	PROPOSED RESIDENCE FOR Mr. JAGDEESH	TITLE : TERRACE FLOOR PLAN FINAL	TO CLIENT							DRAWN	GEETHAPRIYA	CHECKED	SANJAY	STATUS :	FOR APPROVAL ONLY	
											DATE	11.01.2025	SHEET			1 OF 1
											JOB NO.		SCALE			N.T.S
											DRG. NO.		REV. NO.			R1