
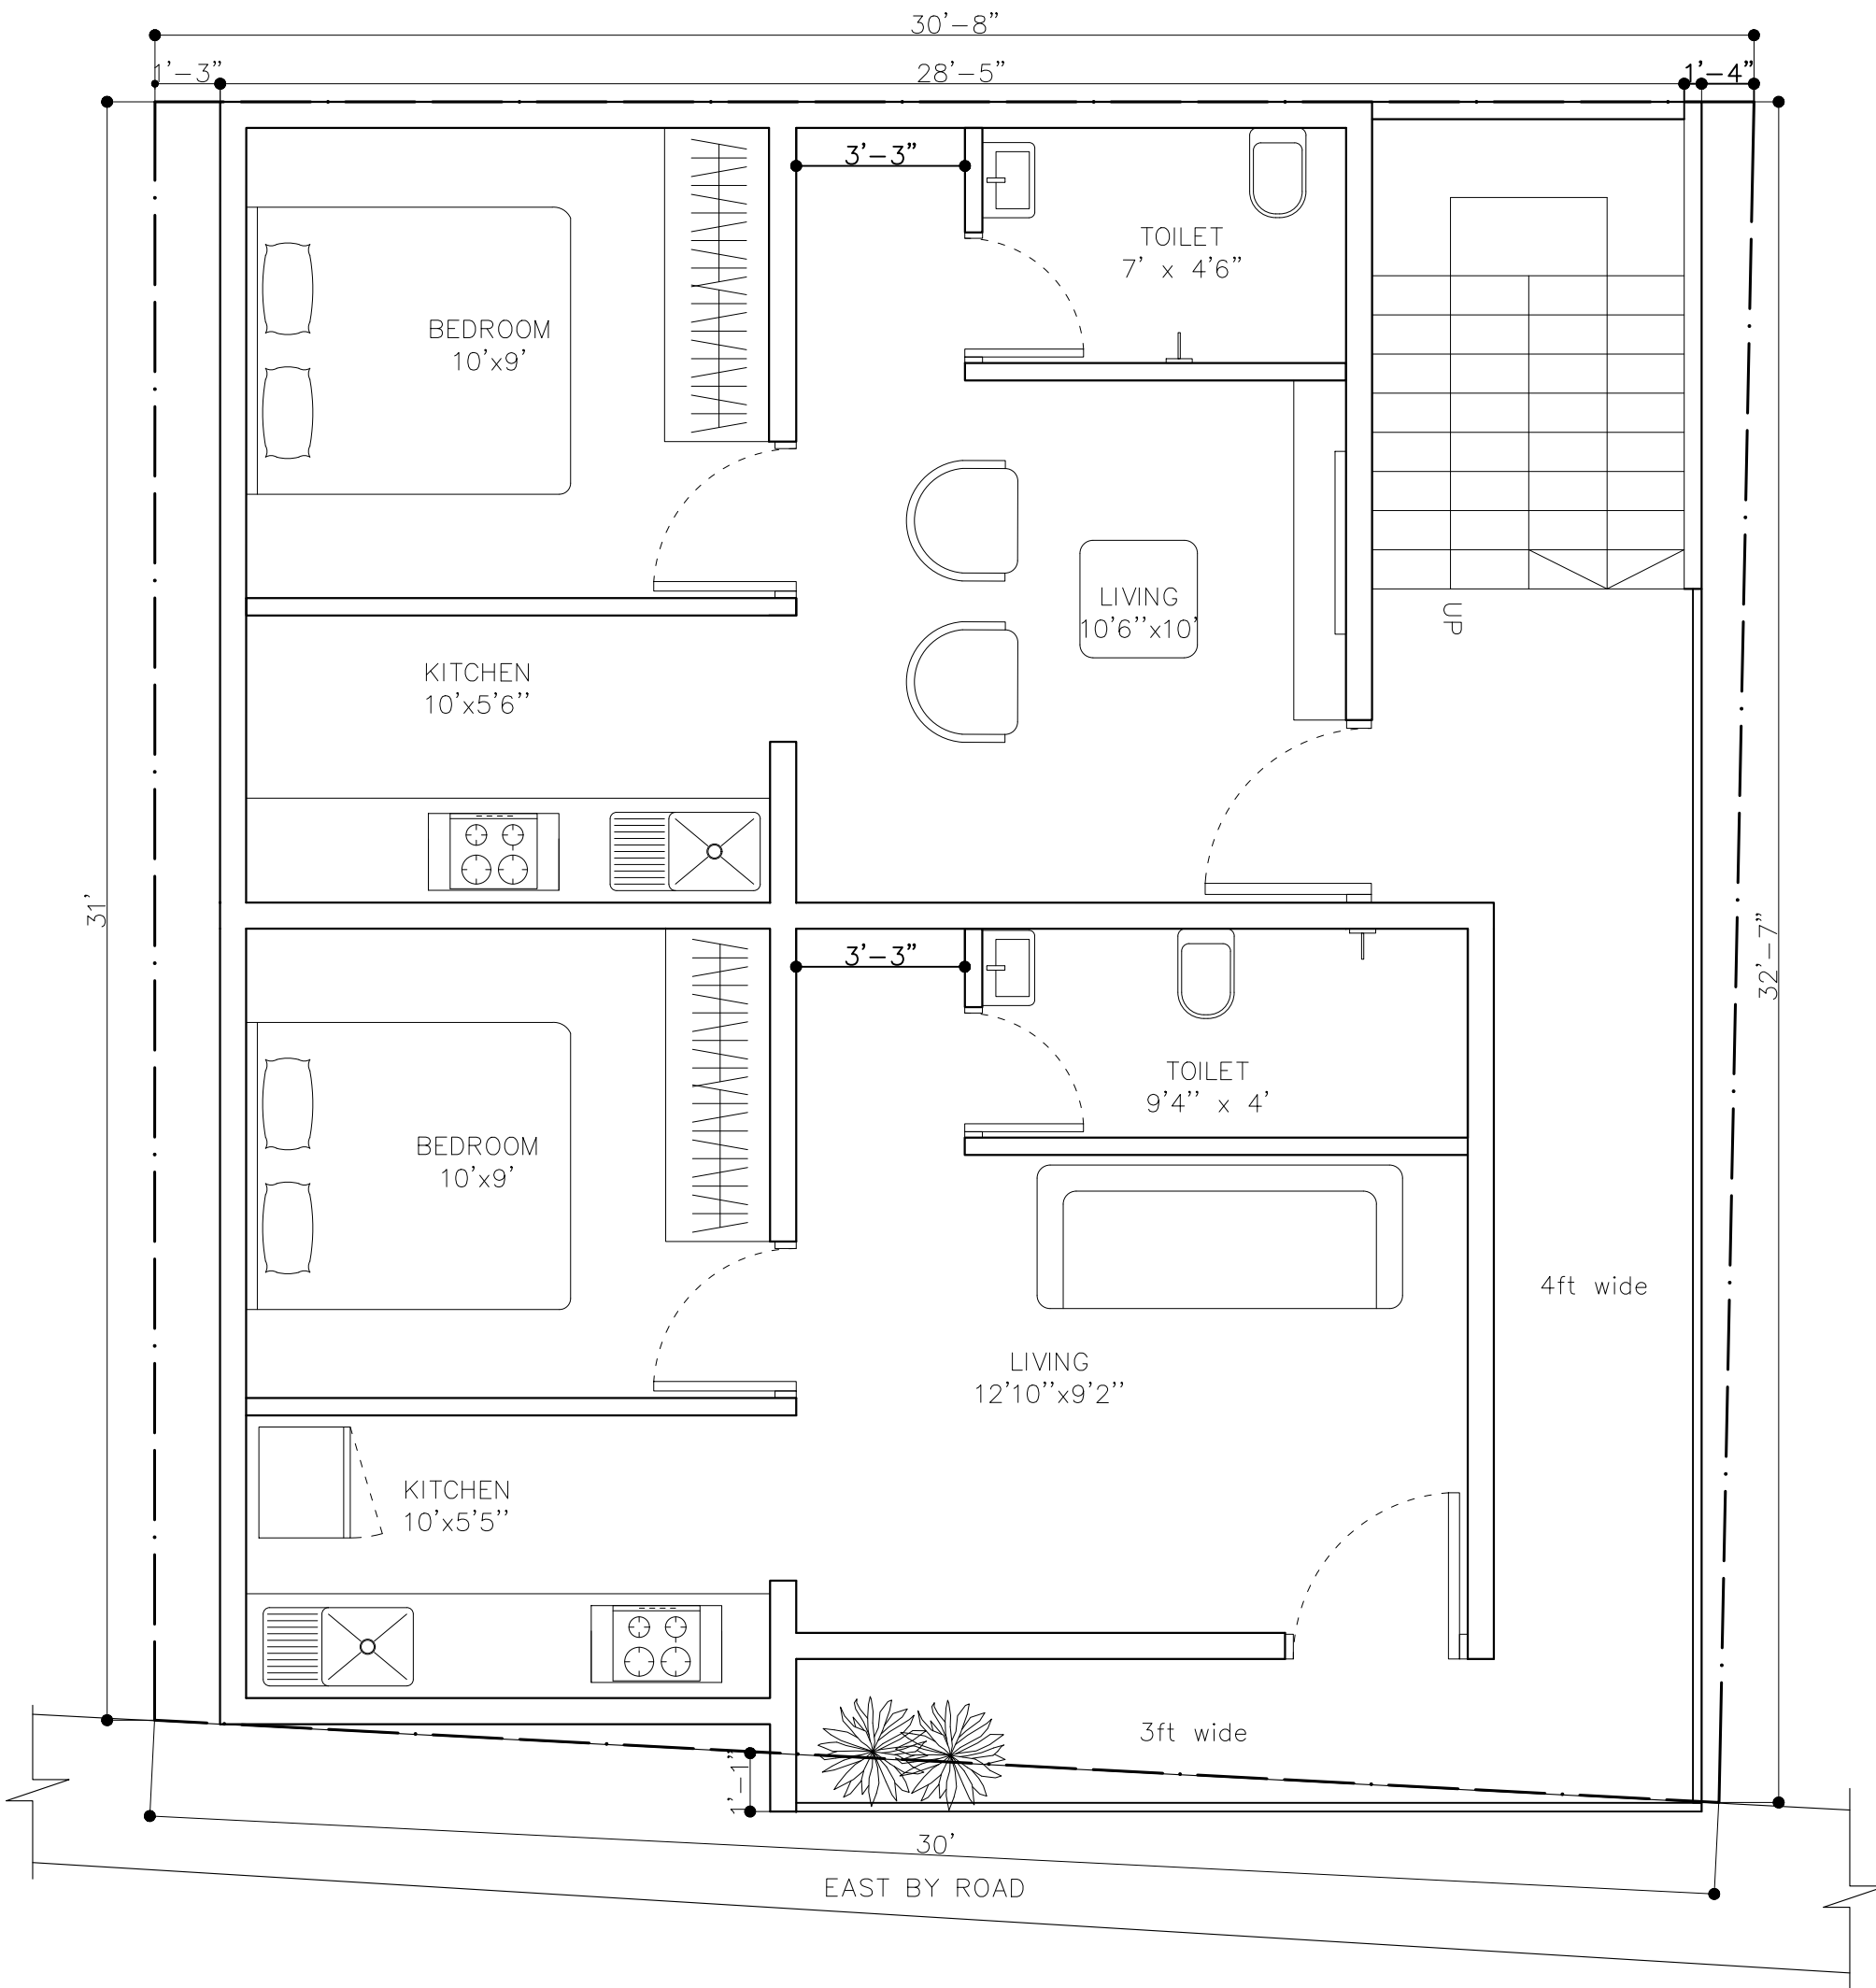

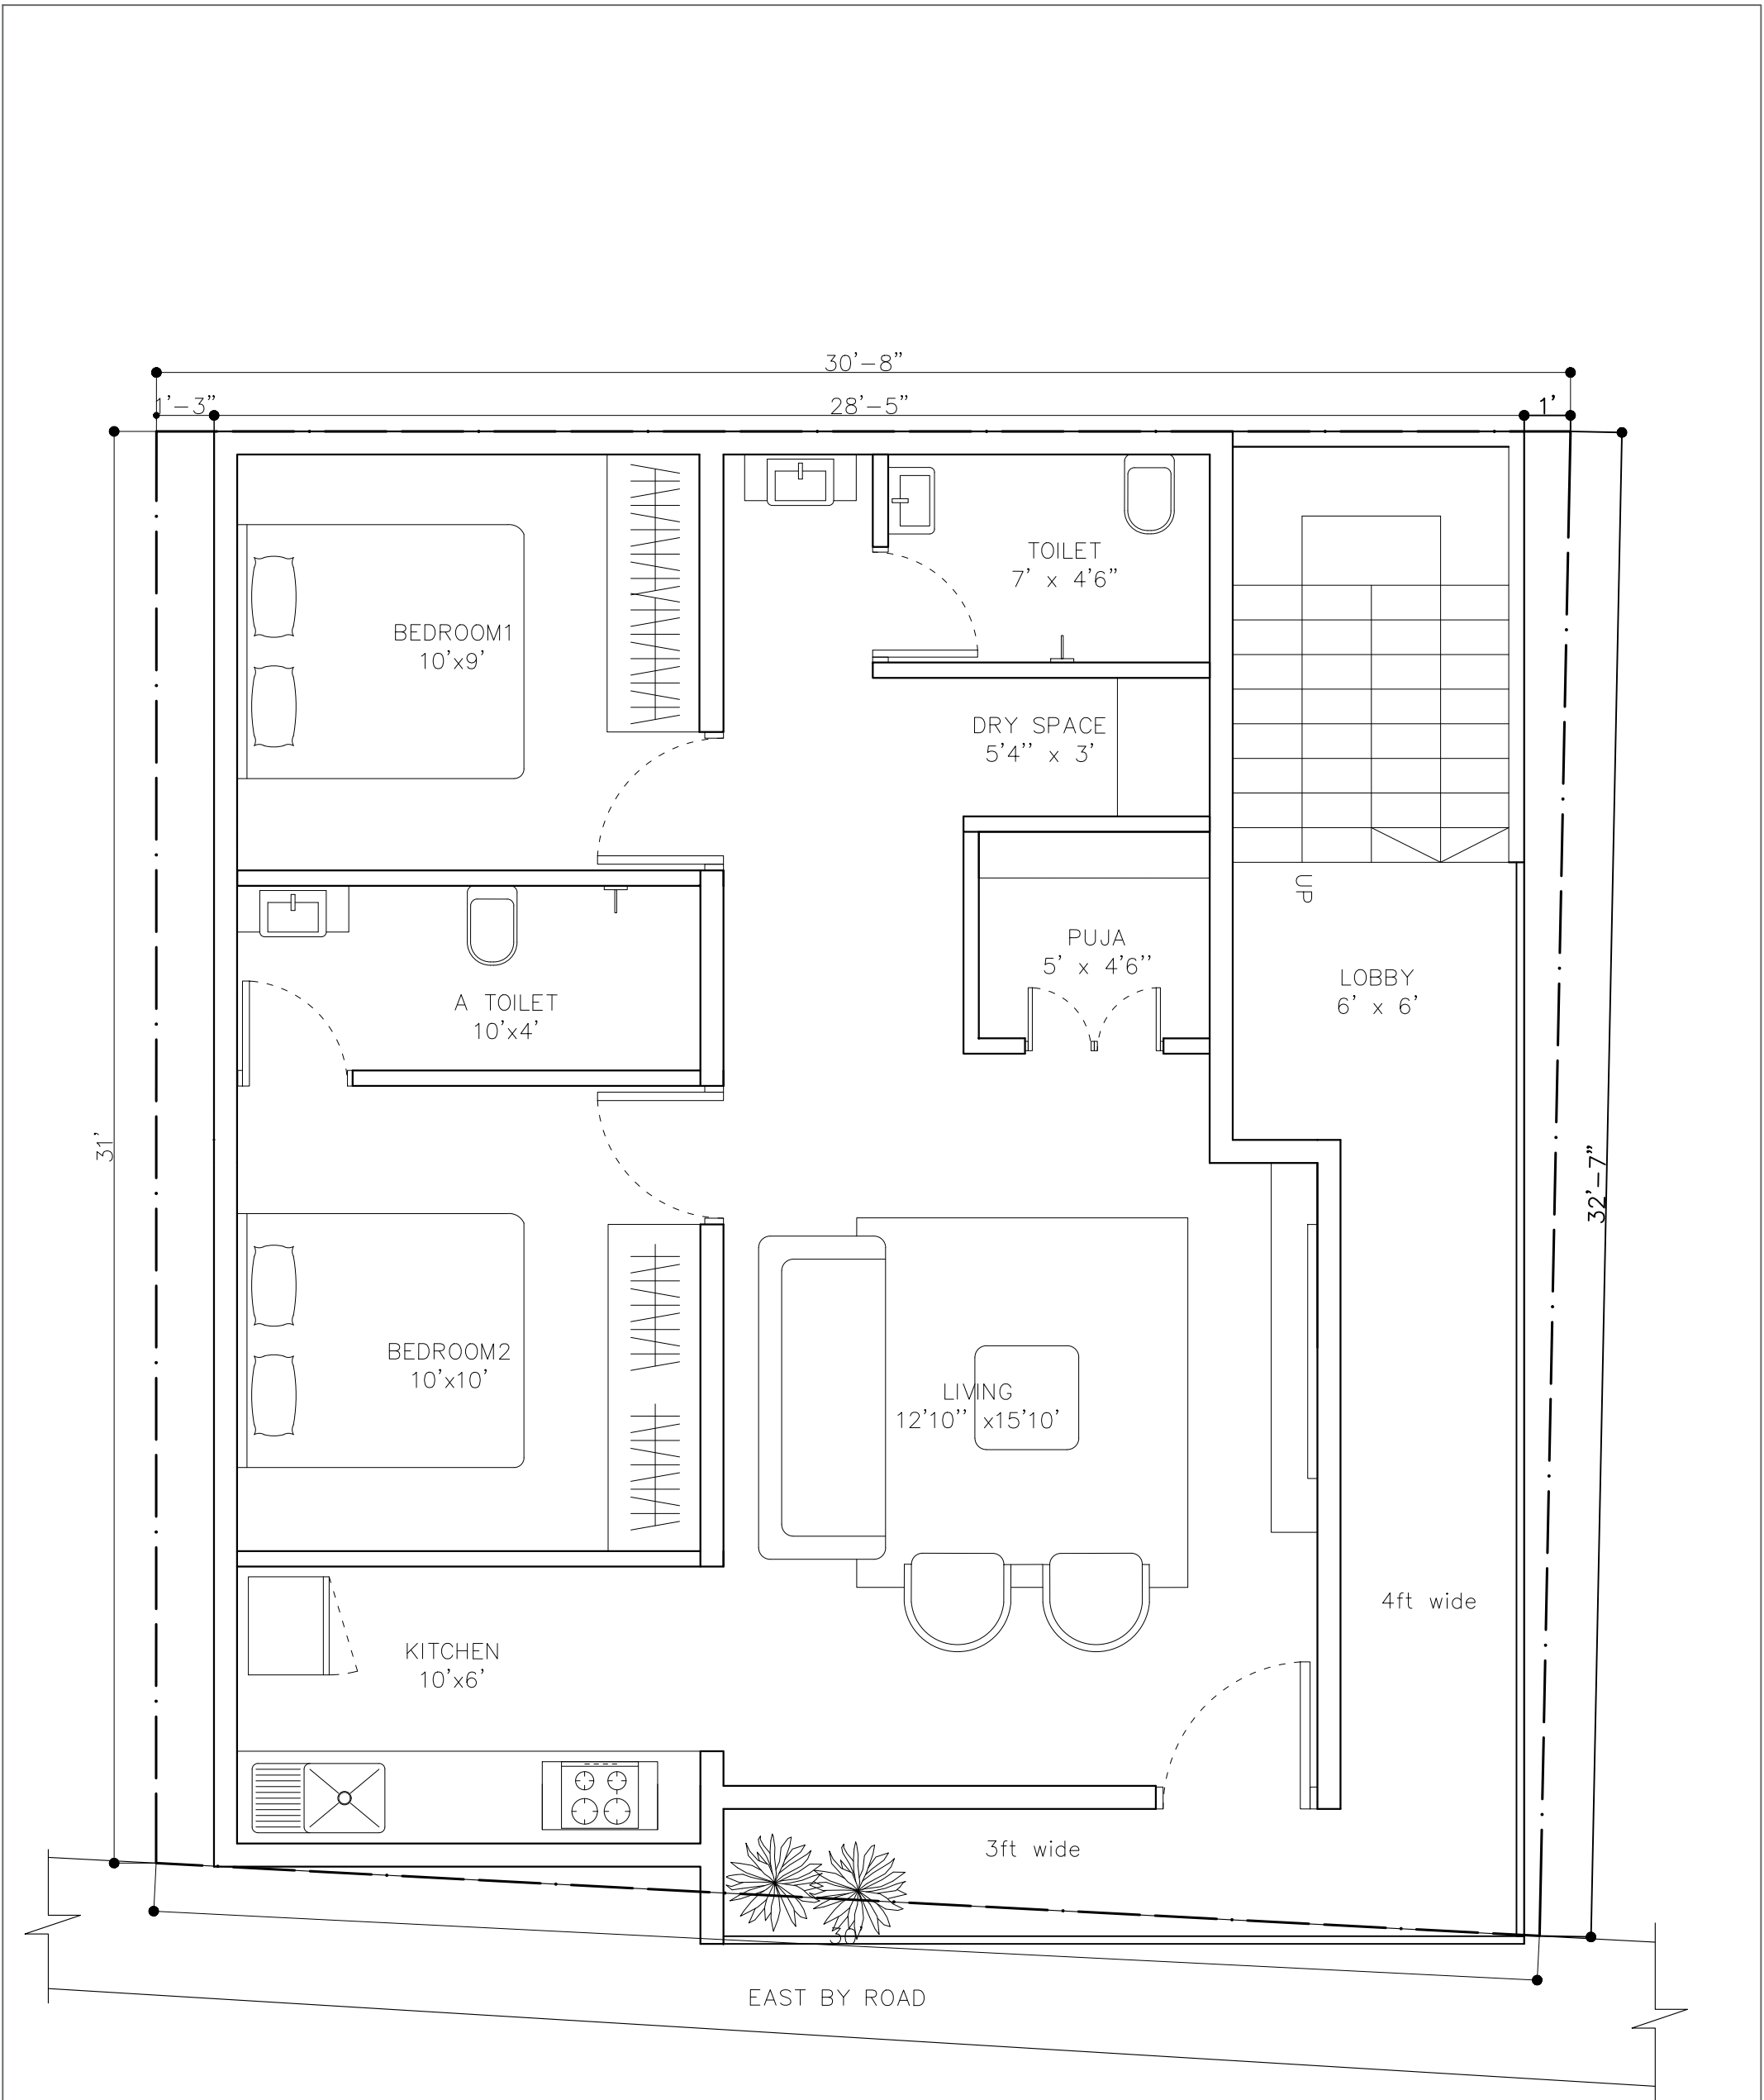





CLIENT:	Mr. MC JANAKIRAMA	NOTES: 01. ALL DIMENSIONS ARE IN INCHES & LEVELS ARE IN FEET. 02. DO NOT SCALE THE DRG. FOLLOW WRITTEN DIMENSIONS ONLY.		REVISIONS				ORIENTATION: <div><div>W</div><div>S</div><div>E</div><div>N</div></div>	COPY RIGHT	THIS DRAWING IS THE PROPERTY OF HOUSE CONSTRUCT AND NOT TO BE USED OR COPIED WITHOUT THEIR PRIOR CONSENT OR APPROVAL				PRIME CONSULTANTS	<div></div>
				ISSUED TO	NO.	DATE	BY								
PROJECT:	PROPOSED RESIDENCE FOR Mr. MC JANAKIRAMA AT BENGALURU.	TITLE :	GROUND FLOOR PLAN	TO CLIENT	01	24.04.2024			DRAWN	SANJAY	CHECKED	SANJAY	STATUS :	G F C
										DATE	24.04.2024	SHEET	1 OF 1		
										JOB NO.	NO.RFS.- 56	SCALE	N.T.S		
										DRG. NO.	SR-FP-01	REV. NO.	R0		





CLIENT:	Mr. MC JANAKIRAMA	NOTES: 01. ALL DIMENSIONS ARE IN INCHES & LEVELS ARE IN FEET. 02. DO NOT SCALE THE DRG. FOLLOW WRITTEN DIMENSIONS ONLY.		REVISIONS				ORIENTATION: <div><div>W</div><div>S</div><div>E</div><div>N</div></div>	COPY RIGHT	THIS DRAWING IS THE PROPERTY OF HOUSE CONSTRUCT AND NOT TO BE USED OR COPIED WITHOUT THEIR PRIOR CONSENT OR APPROVAL				PRIME CONSULTANTS	<div></div>				
				ISSUED TO	NO.	DATE	BY												
PROJECT:	PROPOSED RESIDENCE FOR Mr. MC JANAKIRAMA AT BENGALURU.	TITLE :	FIRST FLOOR PLAN	TO CLIENT	01	24.04.2024												



CLIENT:	Mr. MC JANAKIRAMA	NOTES: 01. ALL DIMENSIONS ARE IN INCHES & LEVELS ARE IN FEET. 02. DO NOT SCALE THE DRG. FOLLOW WRITTEN DIMENSIONS ONLY.		REVISIONS				ORIENTATION: 	COPY RIGHT	THIS DRAWING IS THE PROPERTY OF HOUSE CONSTRUCT AND NOT TO BE USED OR COPIED WITHOUT THEIR PRIOR CONSENT OR APPROVAL				PRIME CONSULTANTS 
				ISSUED TO	NO.	DATE	BY							
PROJECT:	PROPOSED RESIDENCE FOR Mr. MC JANAKIRAMA AT BENGALURU.	TITLE : SECOND FLOOR PLAN		TO CLIENT	01	24.04.2024			DRAWN	SANJAY	CHECKED	SANJAY	STATUS : G F C
										DATE	24.04.2024	SHEET	1 OF 1	
										JOB NO.	NO.RFS.- 56	SCALE	N.T.S	
										DRG. NO.	SR-FP-01	REV. NO.	R0	

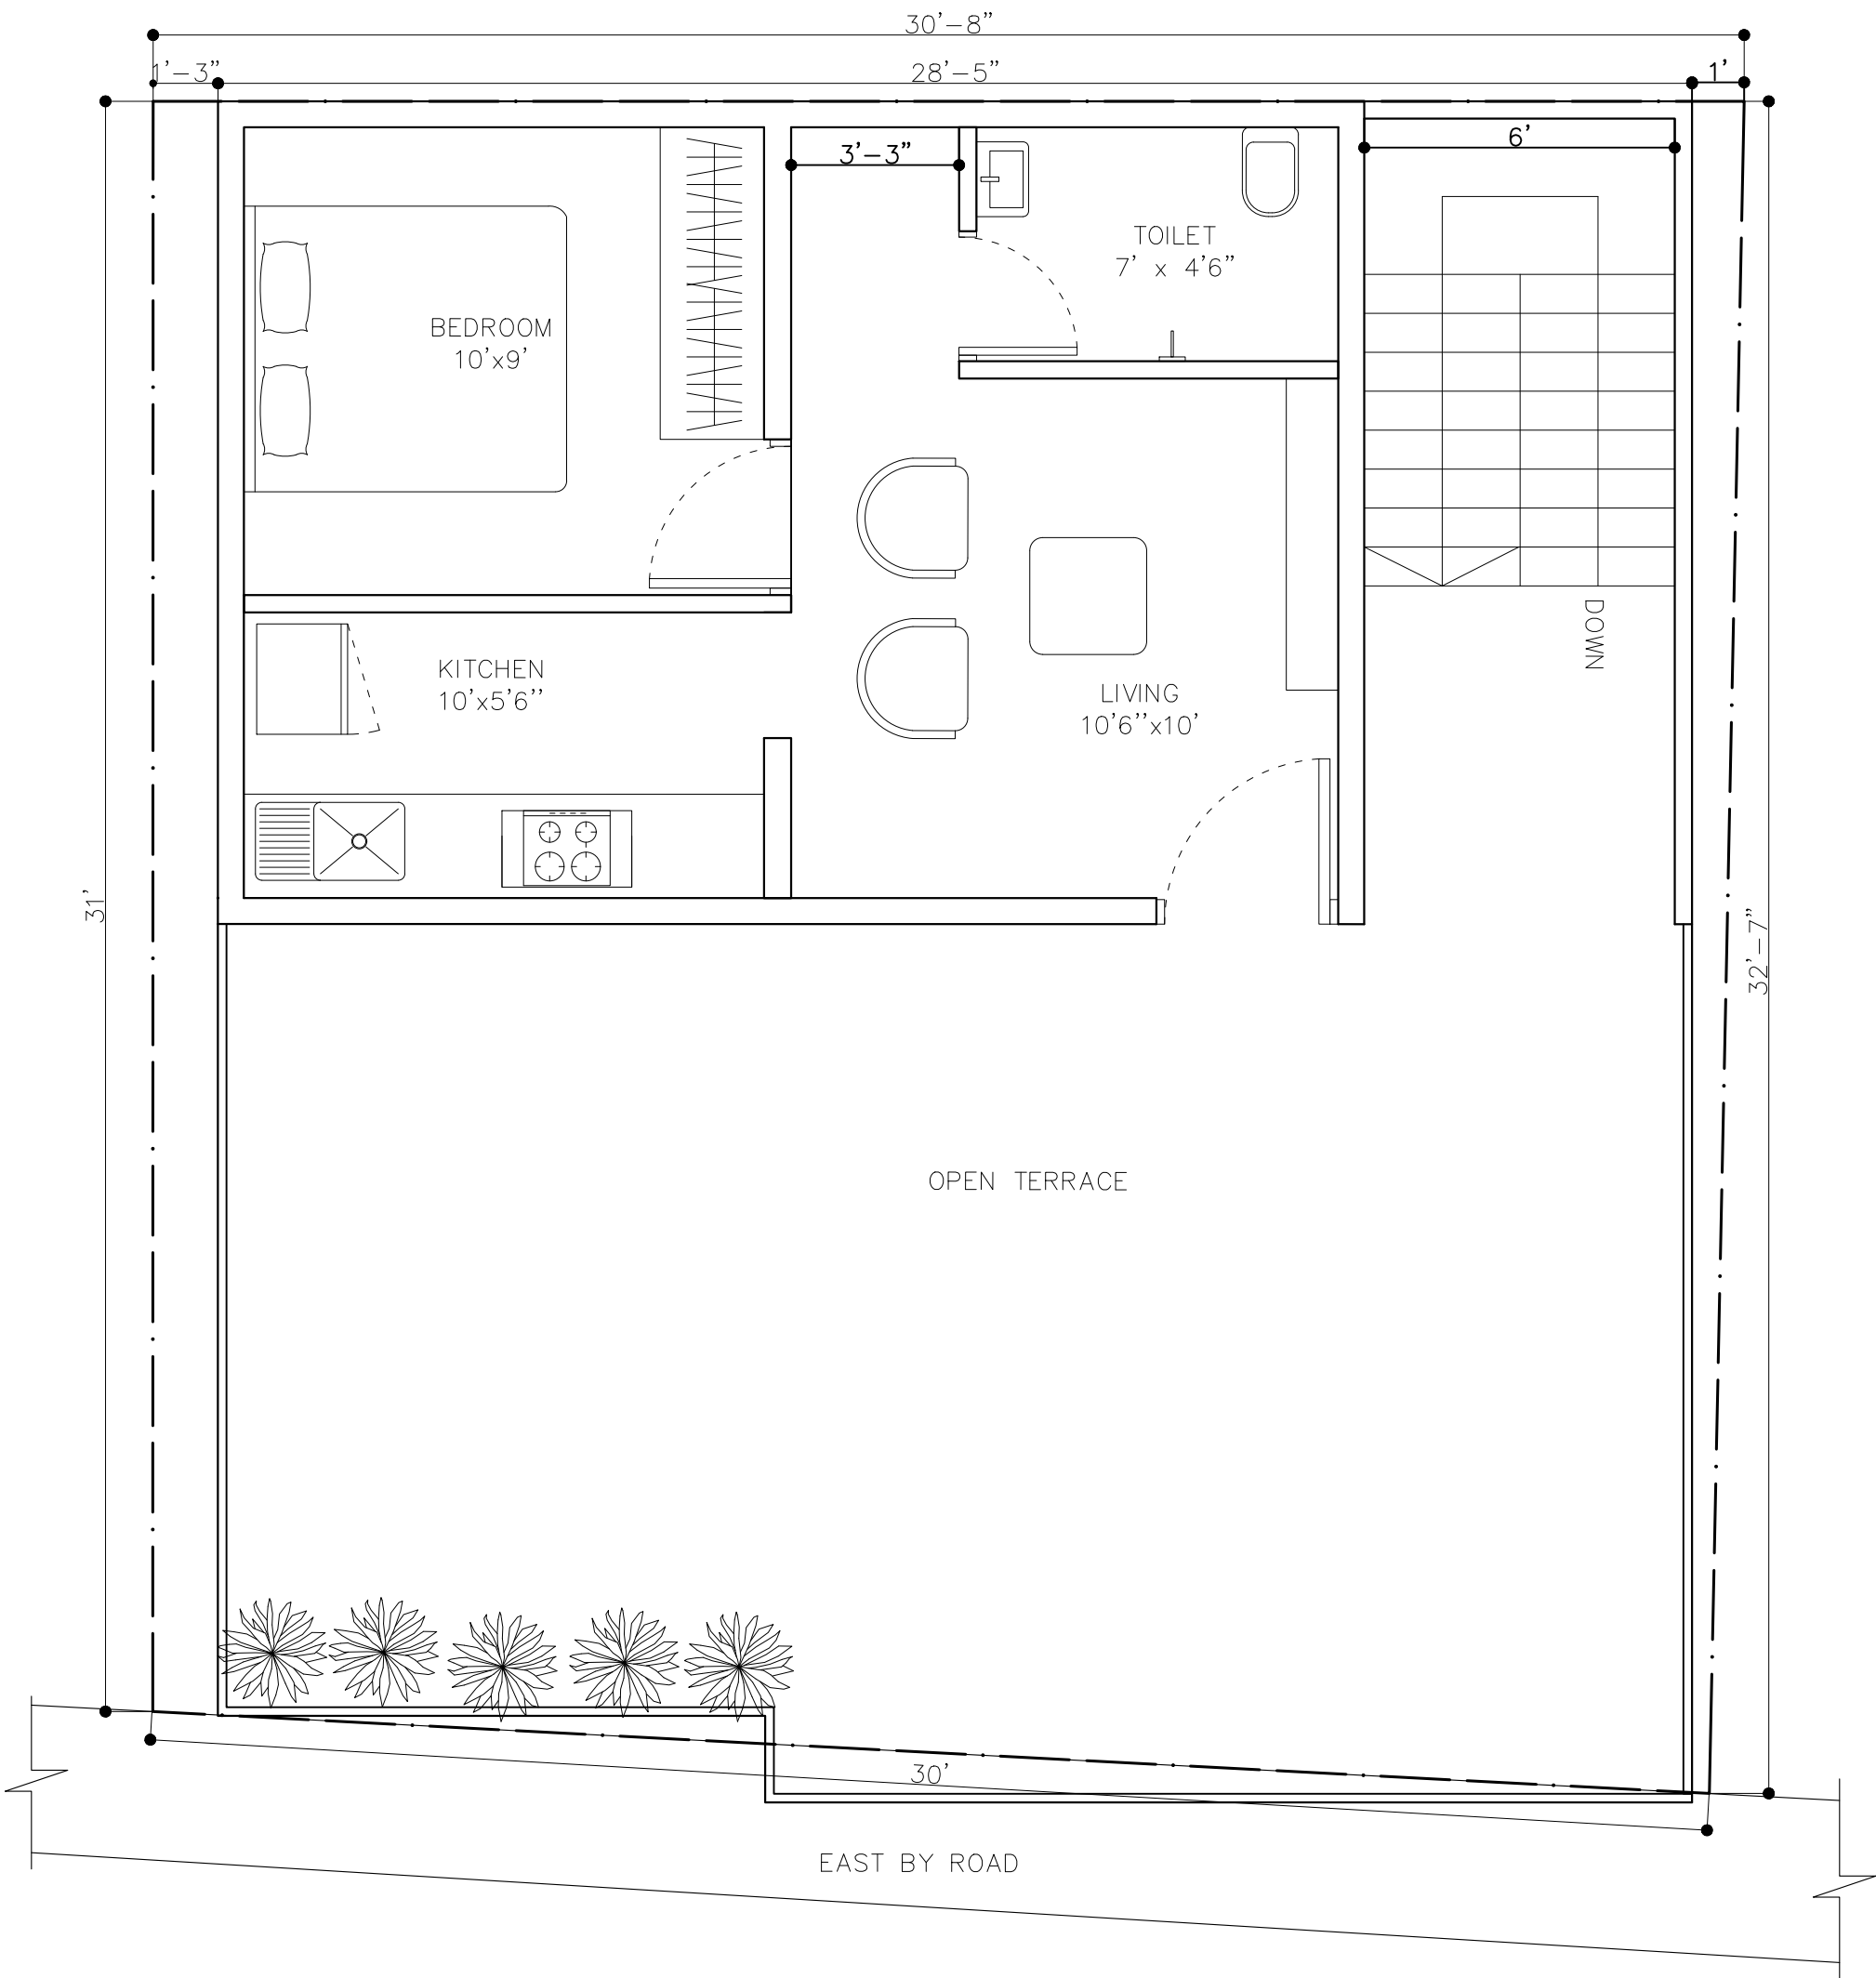

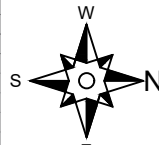CLIENT:	Mr. MC JANAKIRAMA	NOTES: 01. ALL DIMENSIONS ARE IN INCHES & LEVELS ARE IN FEET. 02. DO NOT SCALE THE DRG. FOLLOW WRITTEN DIMENSIONS ONLY.		REVISIONS				ORIENTATION: 	COPY RIGHT	THIS DRAWING IS THE PROPERTY OF HOUSE CONSTRUCT AND NOT TO BE USED OR COPIED WITHOUT THEIR PRIOR CONSENT OR APPROVAL				PRIME CONSULTANTS	
				ISSUED TO	NO.	DATE	BY								
PROJECT:	PROPOSED RESIDENCE FOR Mr. MC JANAKIRAMA AT BENGALURU.	TITLE :	THIRD FLOOR PLAN	TO CLIENT	01	24.04.2024	S	DRAWN	SANJAY	CHECKED	SANJAY	STATUS :	G F C	
									DATE	24.04.2024	SHEET	1 OF 1			
									JOB NO.	NO.RFS.- 56	SCALE	N.T.S			
									DRG. NO.	SR-FP-01	REV. NO.	R0			