








CLIENT:	Mrs.NALINI	<div>NOTES:</div> <div>01. ALL DIMENSIONS ARE IN INCHES & LEVELS ARE IN FEET.</div> <div>02. DO NOT SCALE THE DRG. FOLLOW WRITTEN DIMENSIONS ONLY.</div>		REVISIONS				ORIENTATION: 	COPY RIGHT	THIS DRAWING IS THE PROPERTY OF HOUSE CONSTRUCT AND NOT TO BE USED OR COPIED WITHOUT THEIR PRIOR CONSENT OR APPROVAL				PRIME CONSULTANTS							
PROJECT:	PROPOSED RESIDENCE FOR Mrs. NALINI AT BENGALURU			TITLE :	GROUND FLOOR PLAN-FINAL	ISSUED TO	NO.			DATE	BY	DRAWN	JYOTHI N			CHECKED	AMAN	DATE	09.04.2025	SHEET	1 OF 1
						TO CLIENT							JOB NO.				SCALE		N.T.S		
																DRG. NO.			REV. NO.	R0	
									STATUS :		FOR APPROVAL ONLY										




CLIENT:	Mrs.NALINI	NOTES: 01. ALL DIMENSIONS ARE IN INCHES & LEVELS ARE IN FEET. 02. DO NOT SCALE THE DRG. FOLLOW WRITTEN DIMENSIONS ONLY.		REVISIONS				ORIENTATION: 	COPY RIGHT	THIS DRAWING IS THE PROPERTY OF HOUSE CONSTRUCT AND NOT TO BE USED OR COPIED WITHOUT THEIR PRIOR CONSENT OR APPROVAL			PRIME CONSULTANTS 		
				ISSUED TO	NO.	DATE	BY								
PROJECT:	PROPOSED RESIDENCE FOR Mrs. NALINI AT BENGALURU	TITLE :	SECOND FLOOR PLAN-FINAL	TO CLIENT						DRAWN	JYOTHI N	CHECKED	AMAN	STATUS :	FOR APPROVAL ONLY
										DATE	09.04.2024	SHEET	1 OF 1		
										JOB NO.		SCALE	N.T.S		
										DRG. NO.		REV. NO.	R1		

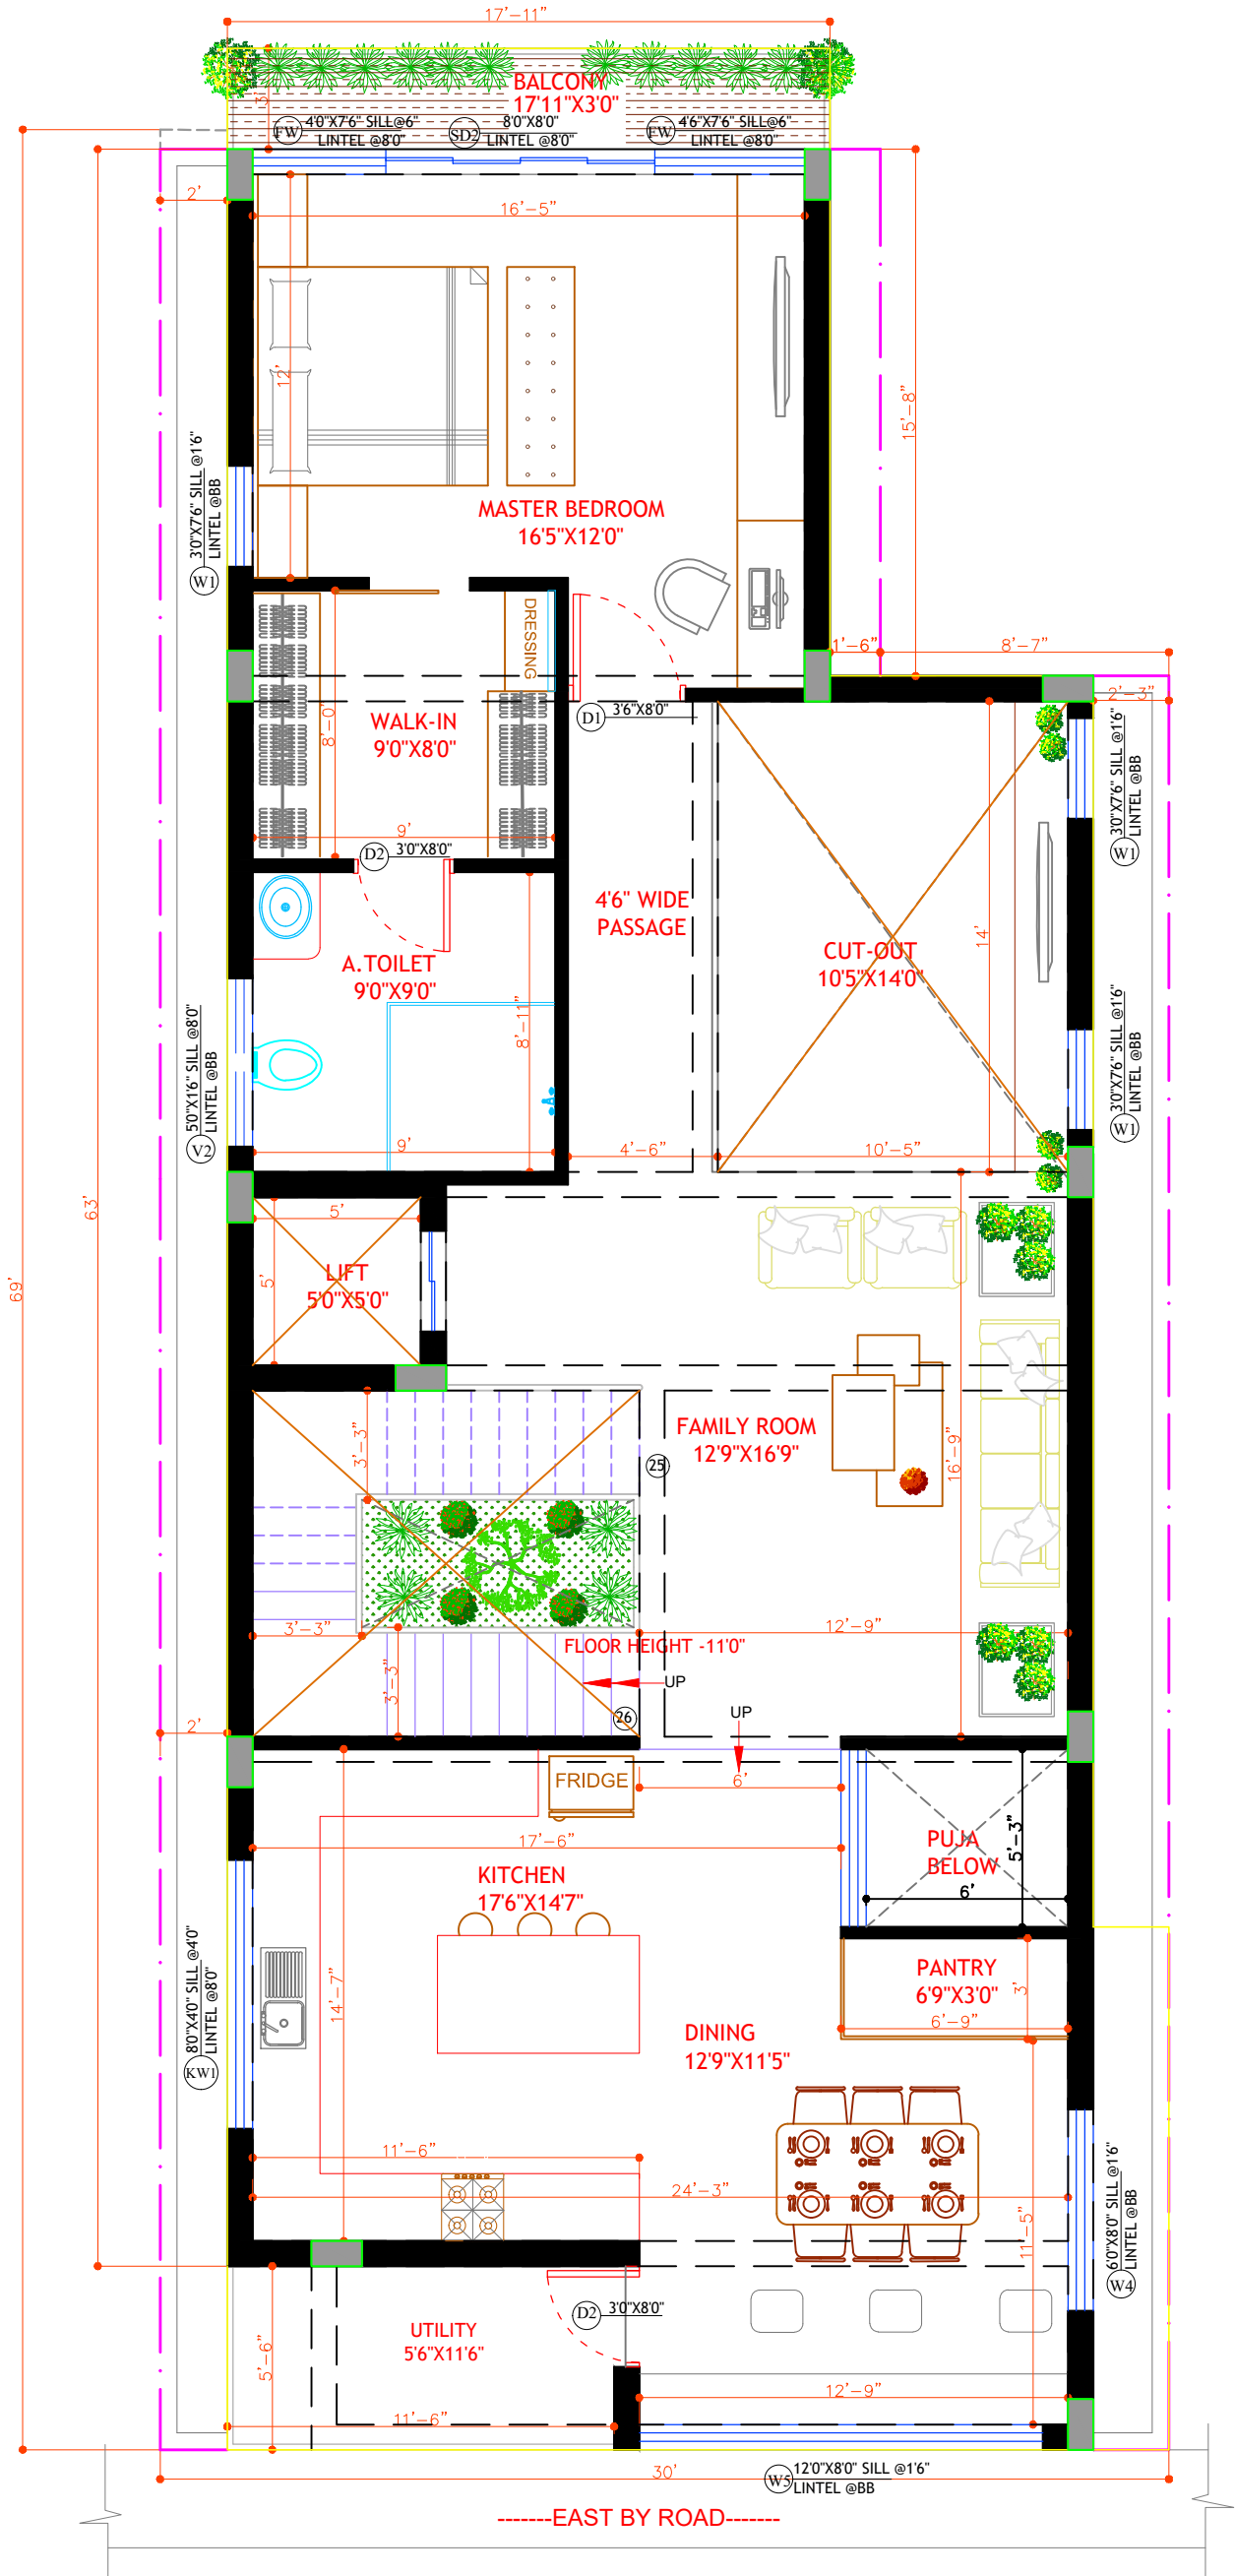

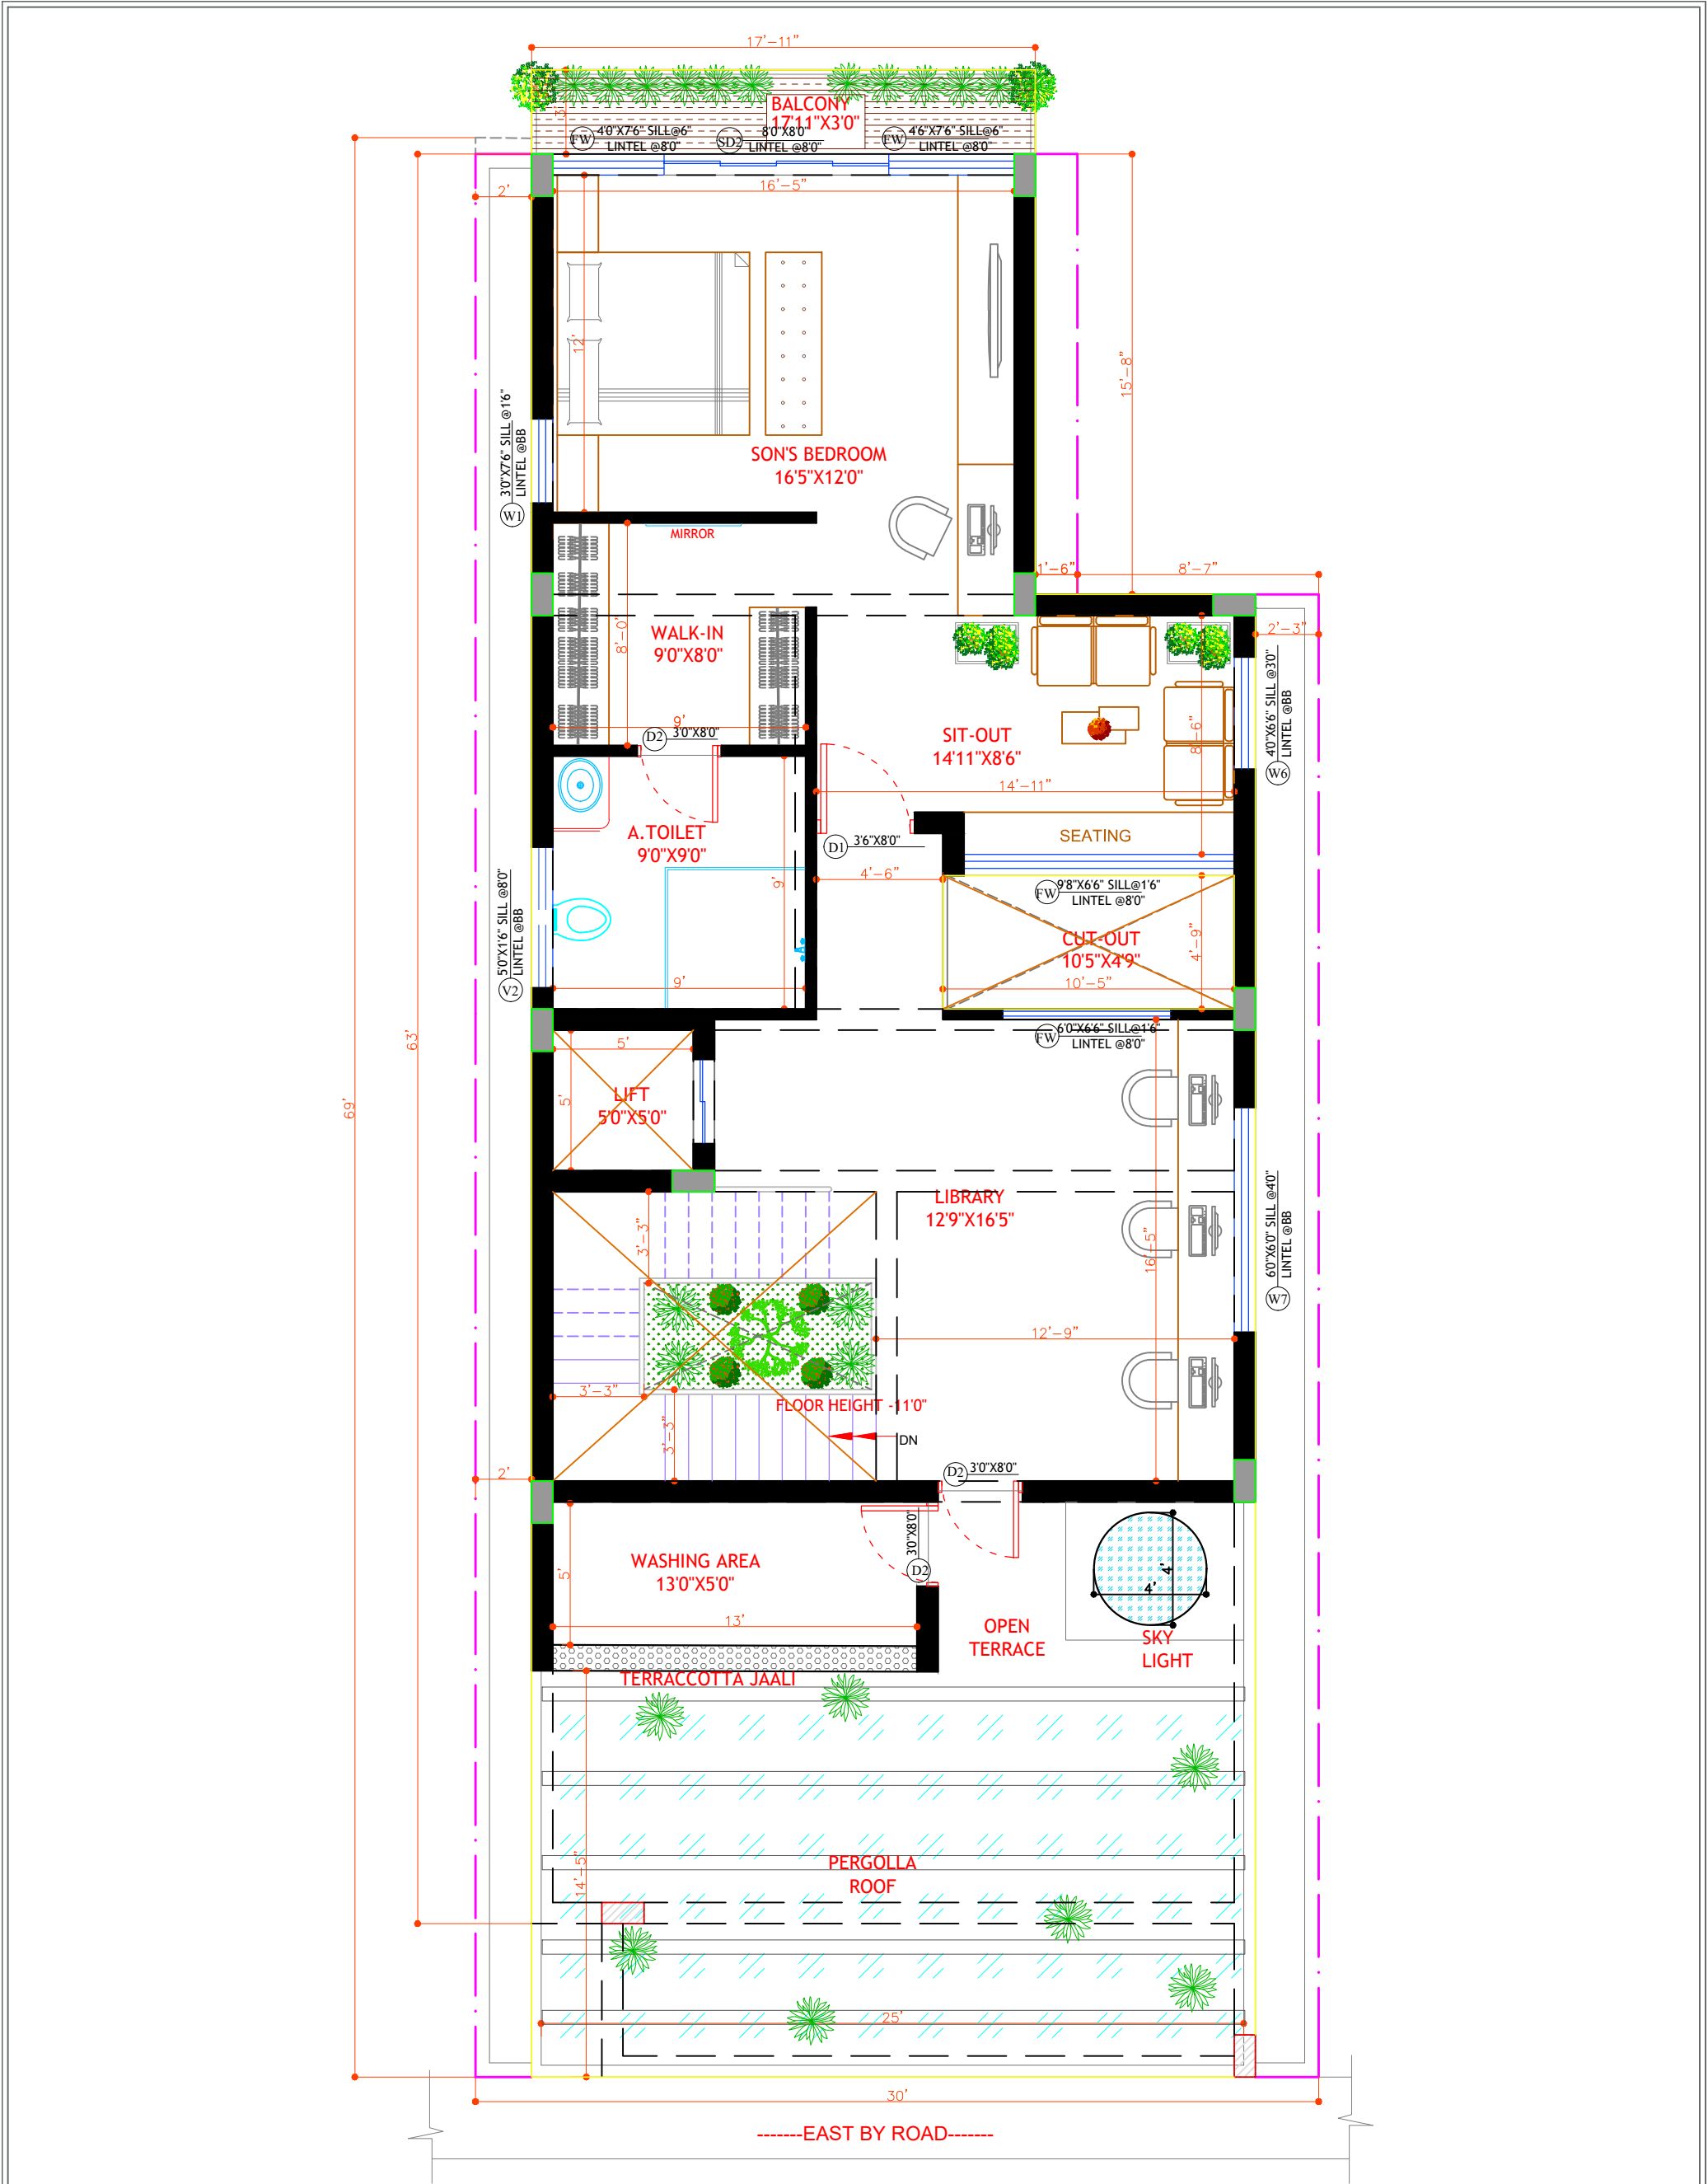CLIENT: Mrs.NALINI		NOTES: 01. ALL DIMENSIONS ARE IN INCHES & LEVELS ARE IN FEET. 02. DO NOT SCALE THE DRG. FOLLOW WRITTEN DIMENSIONS ONLY.	REVISIONS				ORIENTATION: 	COPY RIGHT THIS DRAWING IS THE PROPERTY OF HOUSE CONSTRUCT AND NOT TO BE USED OR COPIED WITHOUT THEIR PRIOR CONSENT OR APPROVAL	PRIME CONSULTANTS	
PROJECT:	PROPOSED RESIDENCE FOR Mrs. NALINI AT BENGALURU		TITLE : TERRACE FLOOR PLAN-FINAL	ISSUED TO	NO.	DATE				
		TO CLIENT								

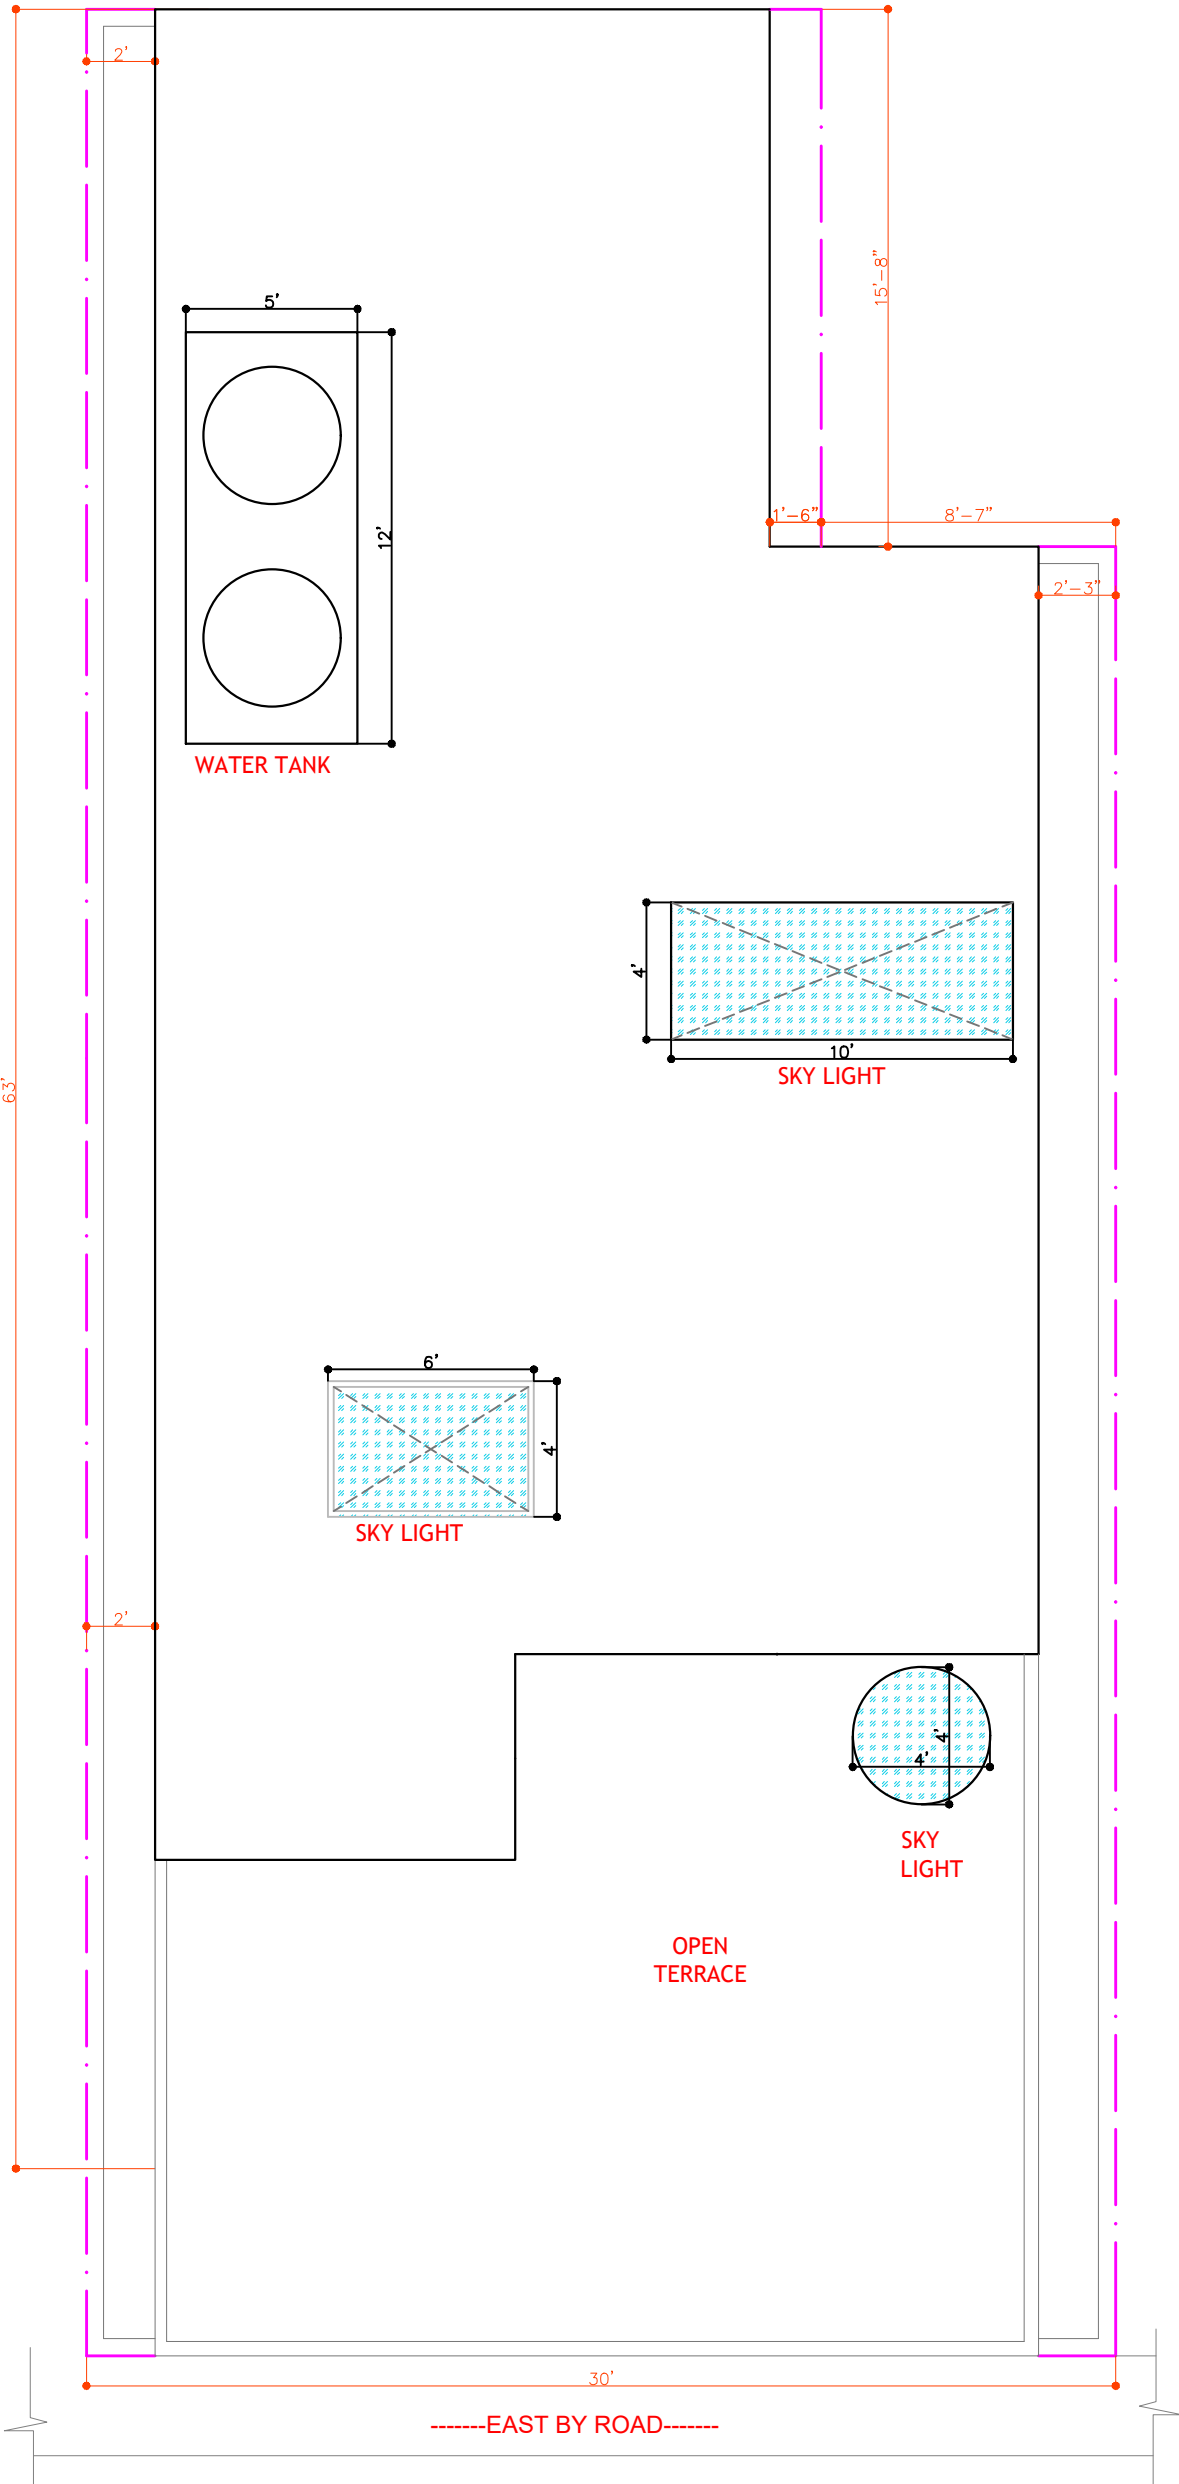

CLIENT:	Mrs.NALINI	NOTES: 01. ALL DIMENSIONS ARE IN INCHES & LEVELS ARE IN FEET. 02. DO NOT SCALE THE DRG. FOLLOW WRITTEN DIMENSIONS ONLY.	REVISIONS				ORIENTATION:	COPY RIGHT	THIS DRAWING IS THE PROPERTY OF HOUSE CONSTRUCT AND NOT TO BE USED OR COPIED WITHOUT THEIR PRIOR CONSENT OR APPROVAL				PRIME CONSULTANTS	
PROJECT:	PROPOSED RESIDENCE FOR Mrs. NALINI AT BENGALURU		ISSUED TO	NO.	DATE	BY								
		TITLE :	TO CLIENT					DRAWN	JYOTHI N	CHECKED	AMAN			
								DATE	09.04.2024	SHEET	1 OF 1			
								JOB NO.		SCALE	N.T.S			
								DRG. NO.		REV. NO.	R1	STATUS :		FOR APPROVAL ONLY