




FLOOR HEIGHT-11'

ROAD

ROAD

CLIENT:	Mr. SAI KUMAR	NOTES: 01. ALL DIMENSIONS ARE IN INCHES & LEVELS ARE IN FEET. 02. DO NOT SCALE THE DRG. FOLLOW WRITTEN DIMENSIONS ONLY.		REVISIONS				ORIENTATION: 		COPY RIGHT THIS DRAWING IS THE PROPERTY OF HOUSE CONSTRUCT AND NOT TO BE USED OR COPIED WITHOUT THEIR PRIOR CONSENT OR APPROVAL		PRIME CONSULTANTS			
PROJECT:	PROPOSED RESIDENCE FOR Mr. SAI KUMAR AT BANGALORE.			ISSUED TO	NO.	DATE	BY								
		TITLE :	GROUND FLOOR PLAN	TO CLIENT	01	28.09.2023			DRAWN	AMAN	CHECKED	AMAN		
										DATE	28.09.2023	SHEET	1 OF 1		
										JOB NO.	NO.RFS.- 26	SCALE	N.T.S		
										DRG. NO.	REV. NO.	R0	STATUS :	FOR APPROVAL ONLY

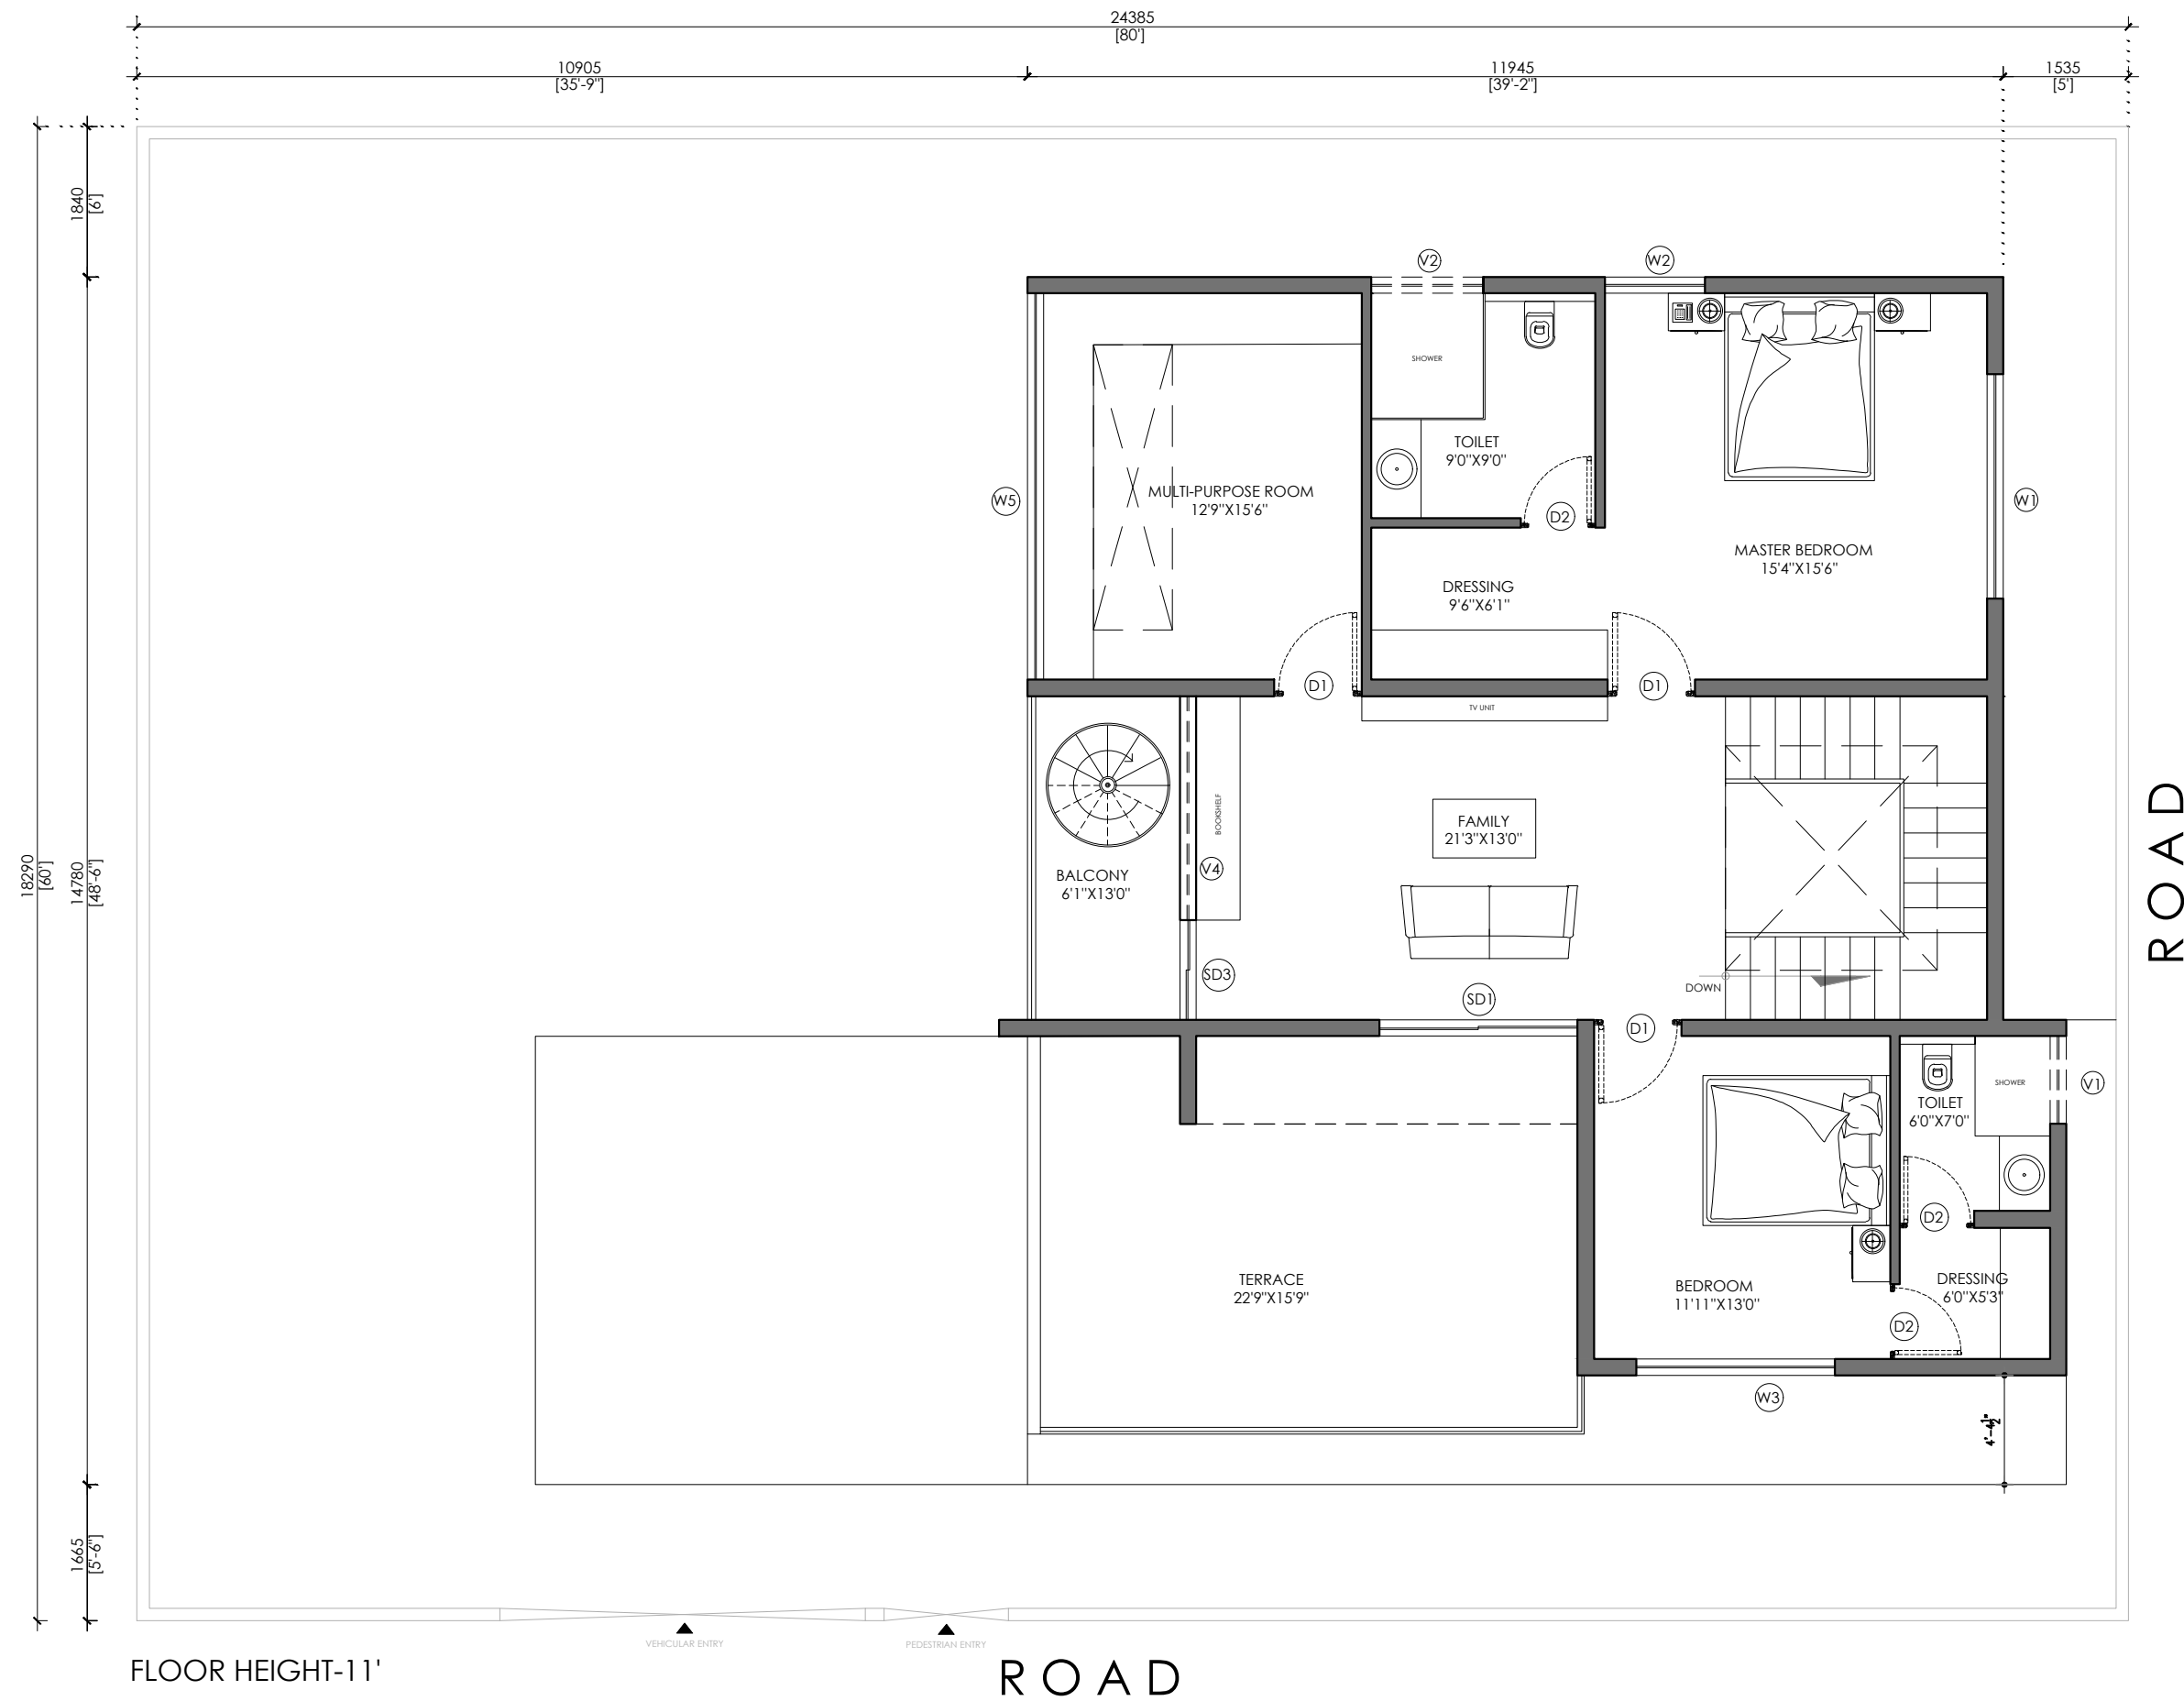




FLOOR HEIGHT-11'

R O A D

R O A D

CLIENT:	Mr. SAI KUMAR	NOTES: 01. ALL DIMENSIONS ARE IN INCHES & LEVELS ARE IN FEET. 02. DO NOT SCALE THE DRG. FOLLOW WRITTEN DIMENSIONS ONLY.		REVISIONS				ORIENTATION: 		COPY RIGHT THIS DRAWING IS THE PROPERTY OF HOUSE CONSTRUCT AND NOT TO BE USED OR COPIED WITHOUT THEIR PRIOR CONSENT OR APPROVAL		PRIME CONSULTANTS			
PROJECT:	PROPOSED RESIDENCE FOR Mr. SAI KUMAR AT BANGALORE.			ISSUED TO	NO.	DATE	BY								
		TITLE :	FIRST FLOOR PLAN	TO CLIENT	01	28.09.2023			DRAWN	AMAN	CHECKED	AMAN		
										DATE	28.09.2023	SHEET	1 OF 1		
										JOB NO.	NO.RFS.: - 26	SCALE	N.T.S		
										DRG. NO.	REV. NO.	R0	STATUS :	FOR APPROVAL ONLY

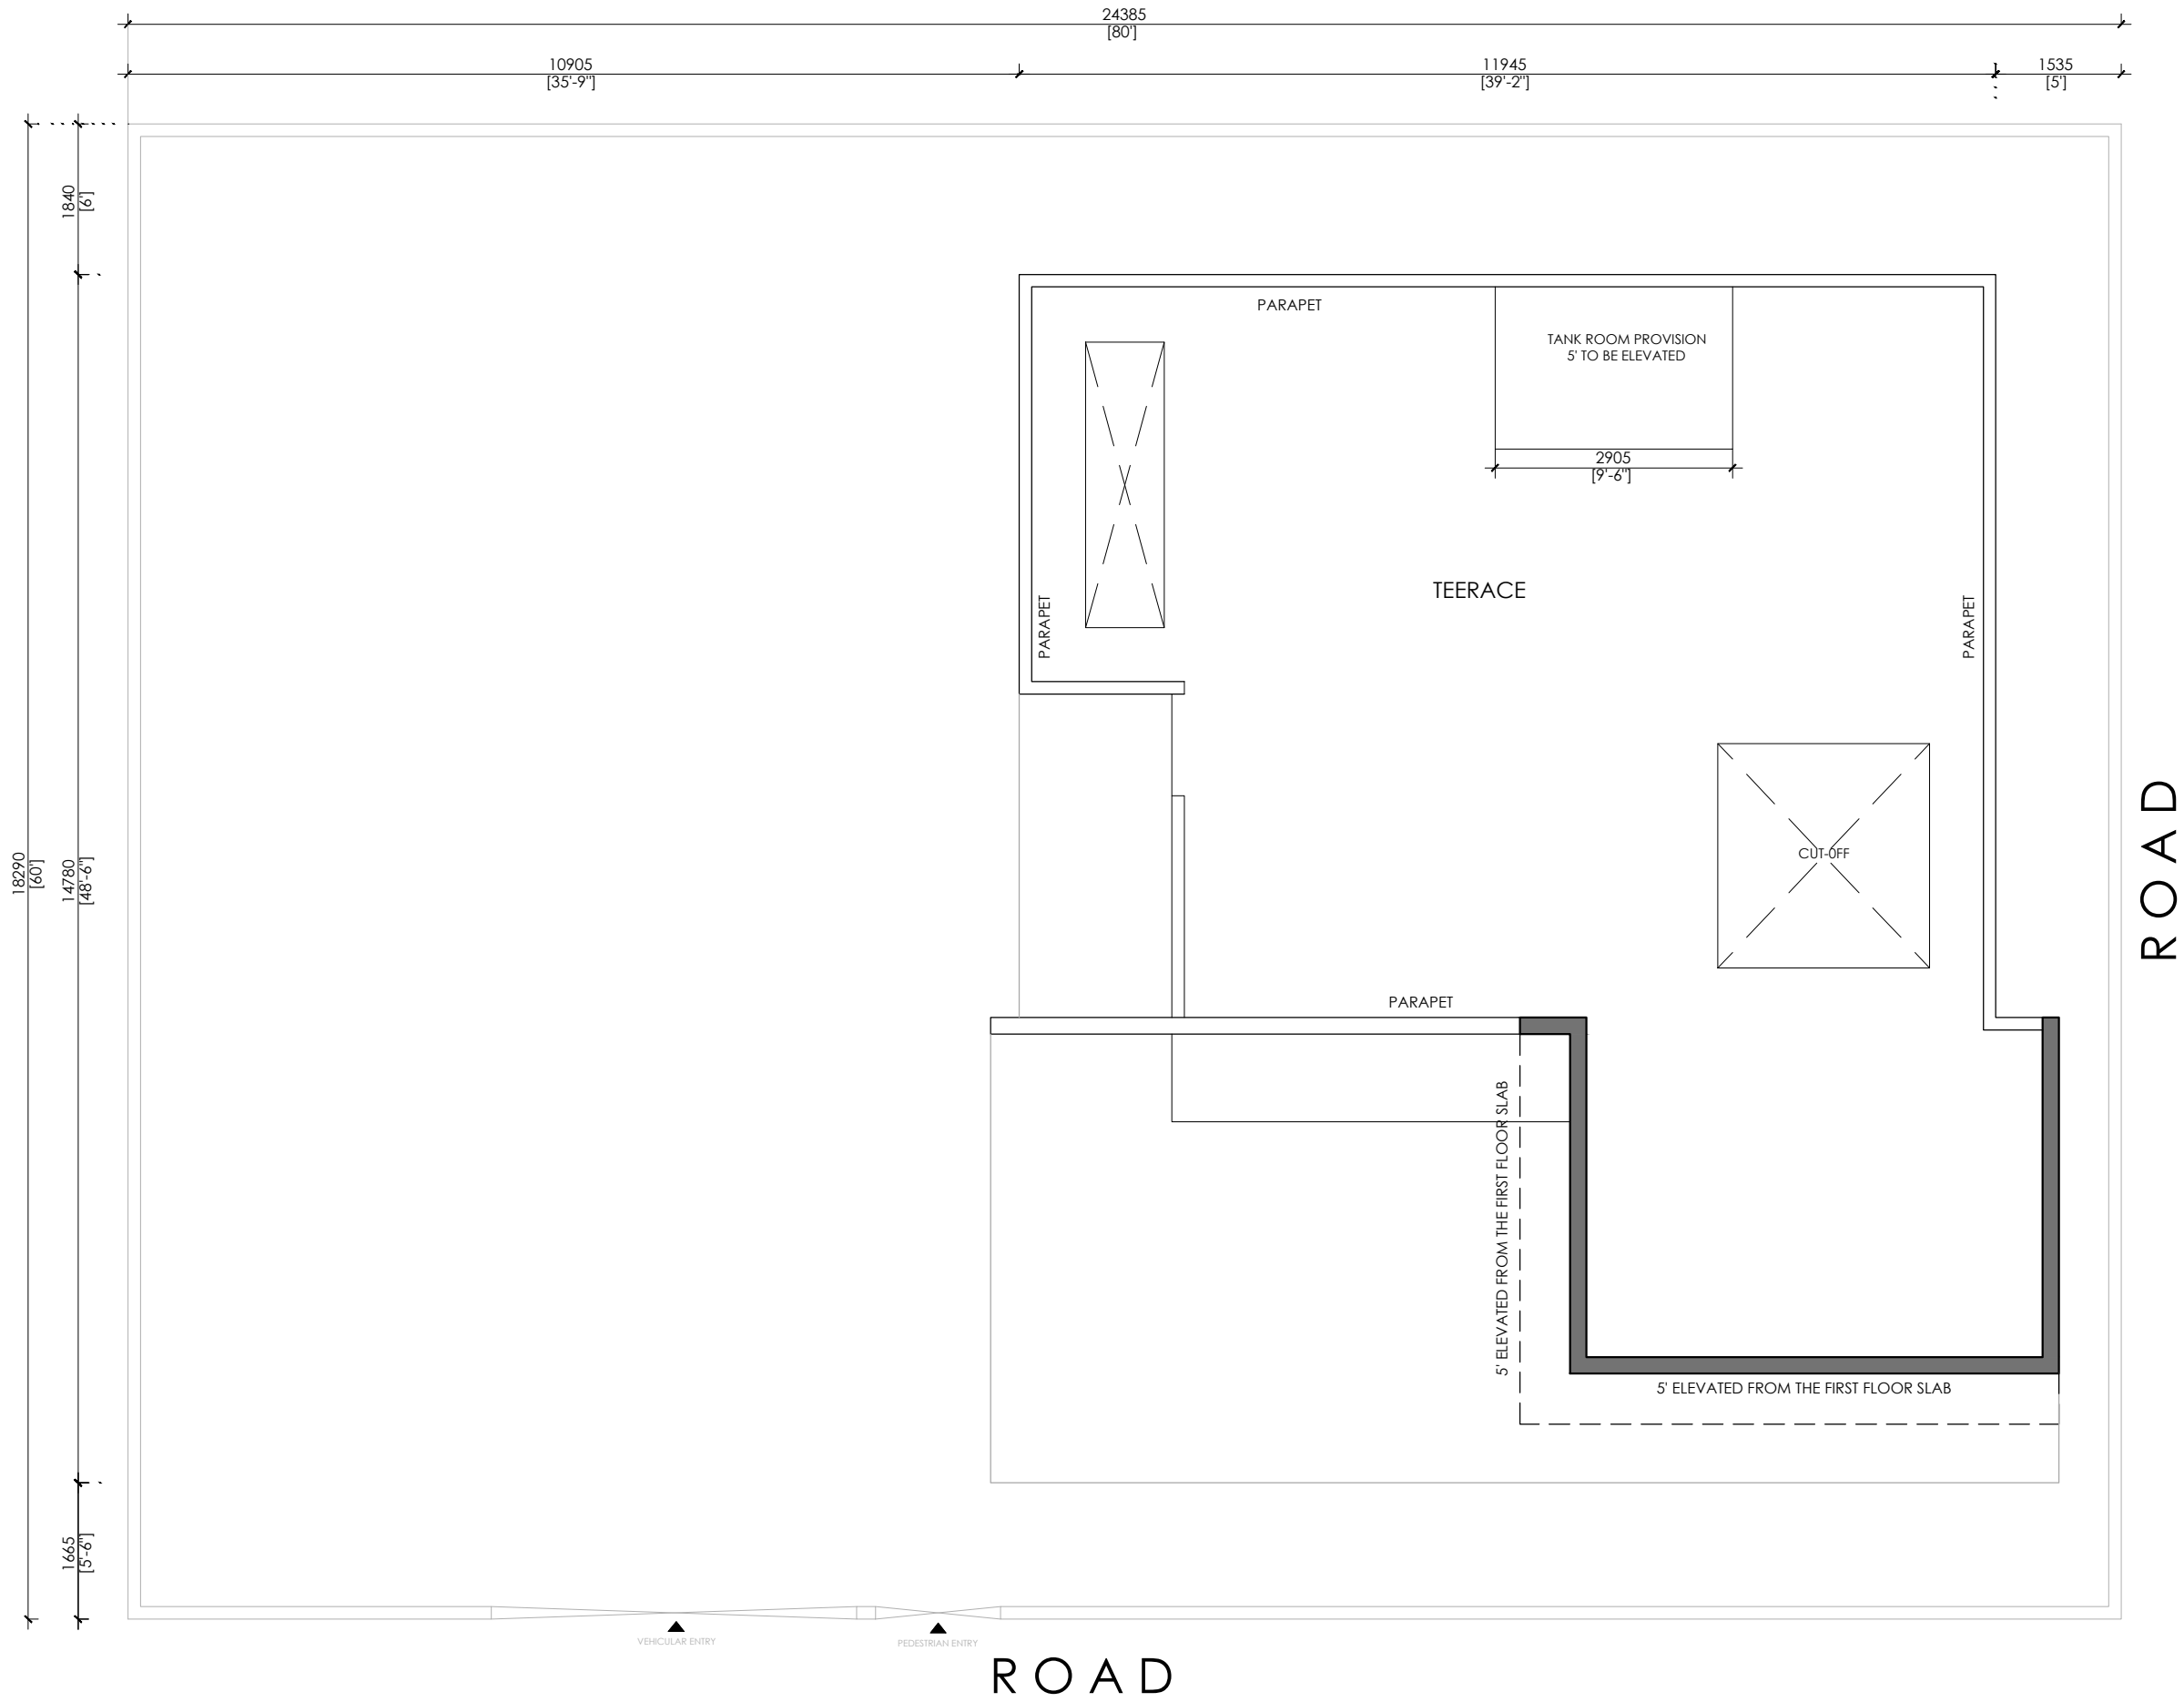

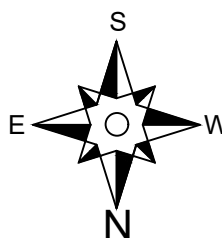CLIENT:	Mr. SAI KUMAR	NOTES: 01. ALL DIMENSIONS ARE IN INCHES & LEVELS ARE IN FEET. 02. DO NOT SCALE THE DRG. FOLLOW WRITTEN DIMENSIONS ONLY.		REVISIONS				<div>ORIENTATION:</div> <div></div>	COPY RIGHT		THIS DRAWING IS THE PROPERTY OF HOUSE CONSTRUCT AND NOT TO BE USED OR COPIED WITHOUT THEIR PRIOR CONSENT OR APPROVAL		PRIME CONSULTANTS	<div></div>
PROJECT:	PROPOSED RESIDENCE FOR Mr. SAI KUMAR AT BANGALORE.			TITLE :	SECOND FLOOR PLAN	ISSUED TO	NO.							
		TO CLIENT	01			28.09.2023							
				DRAWN		AMAN	CHECKED	AMAN						
				DATE		28.09.2023	SHEET	1 OF 1						
				JOB NO.		NO.RFS.:- 26	SCALE	N.T.S						
				DRG. NO.		REV. NO.	R0						
										STATUS :	FOR APPROVAL ONLY			