
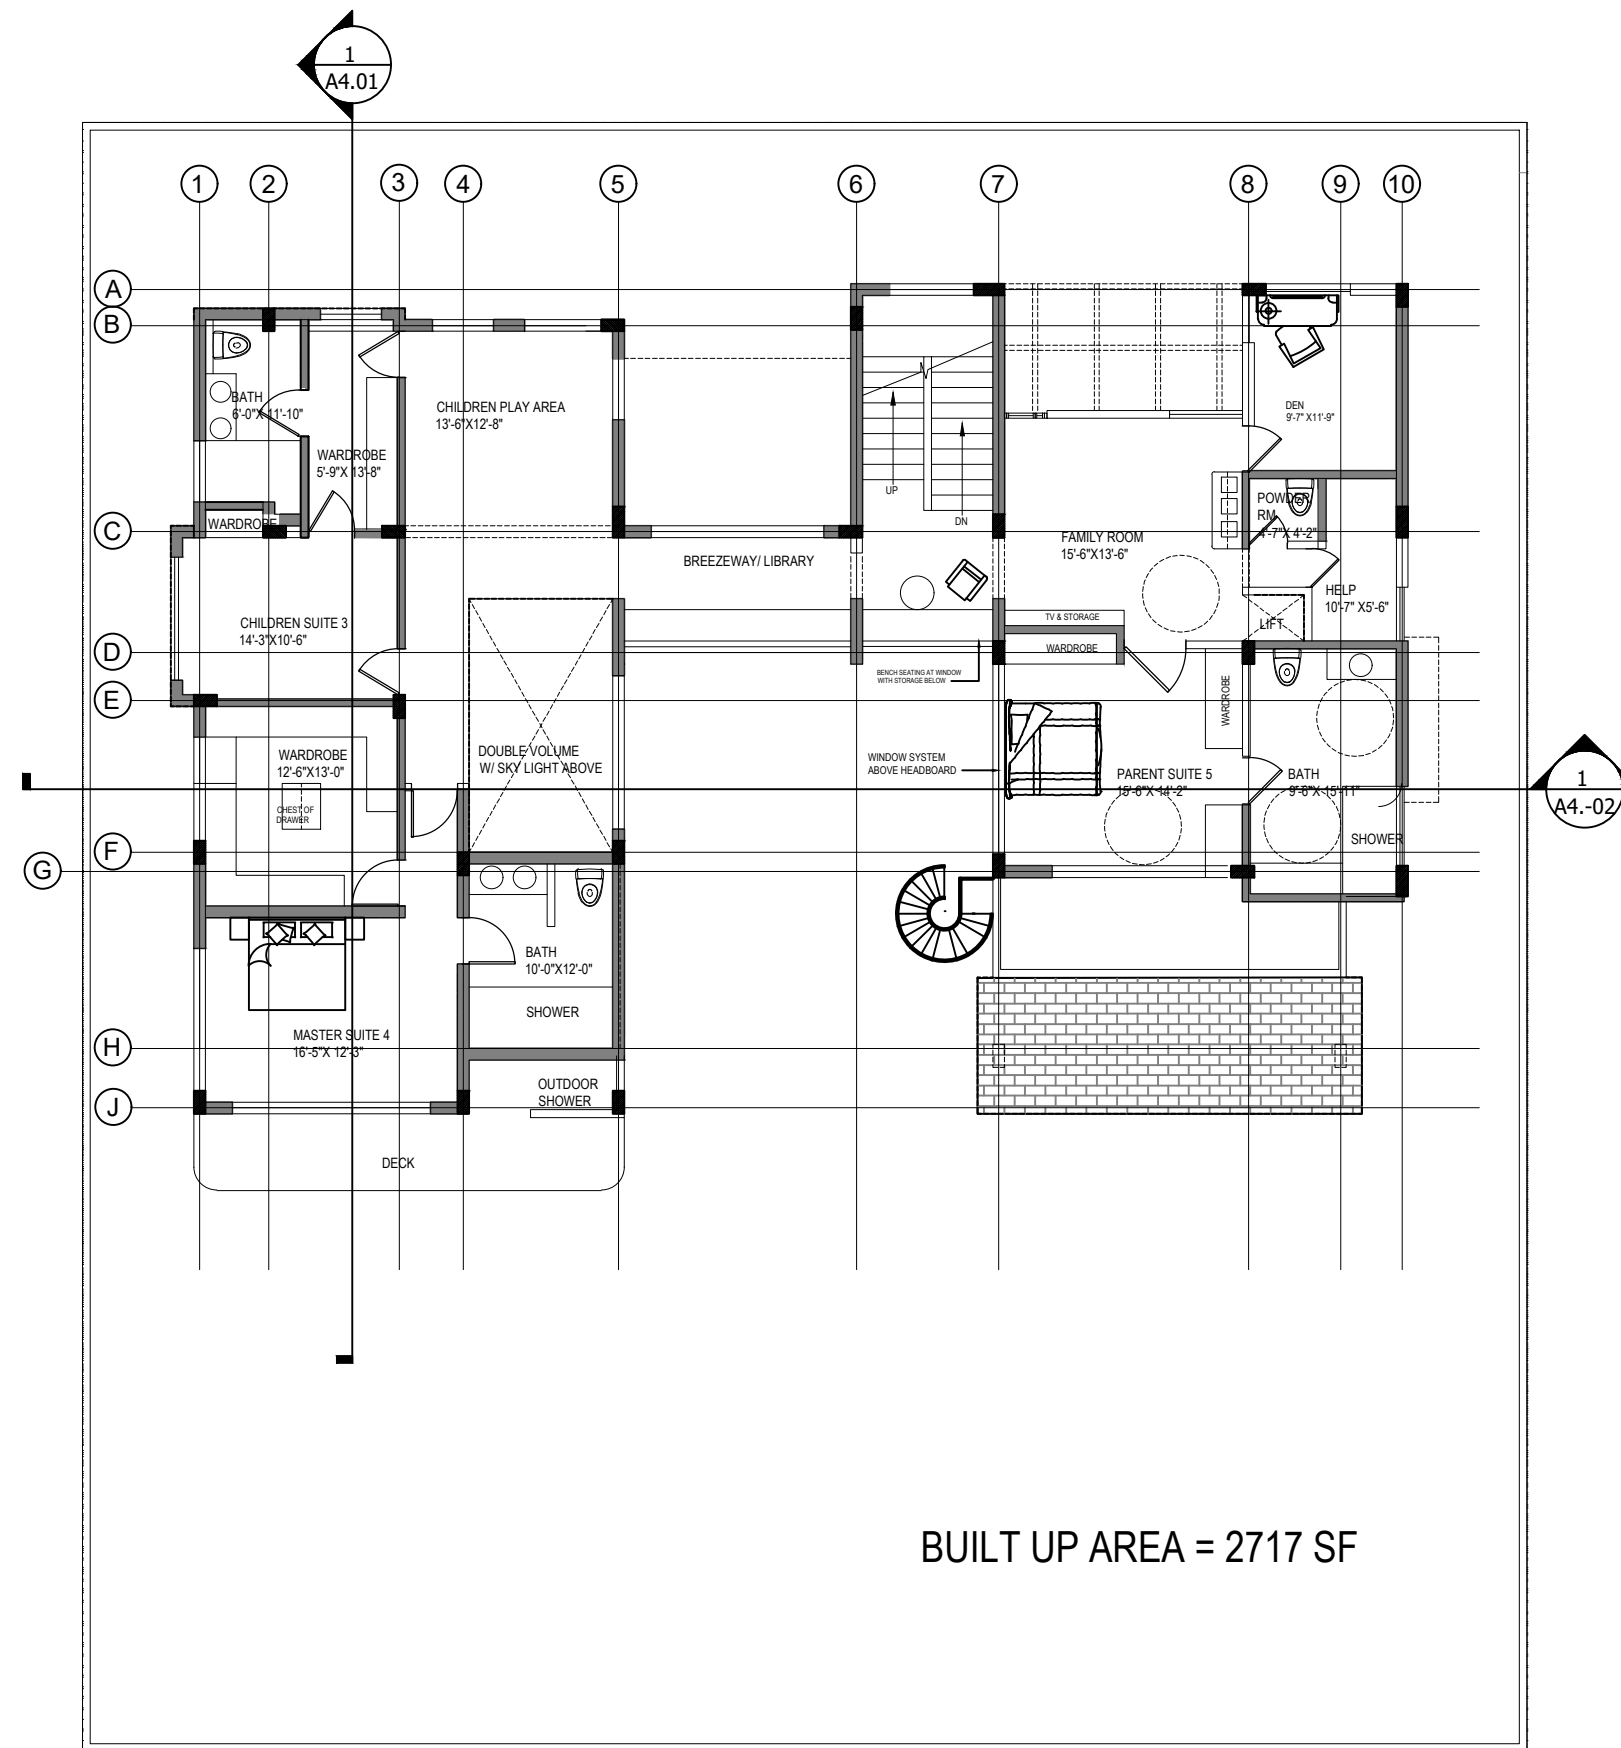



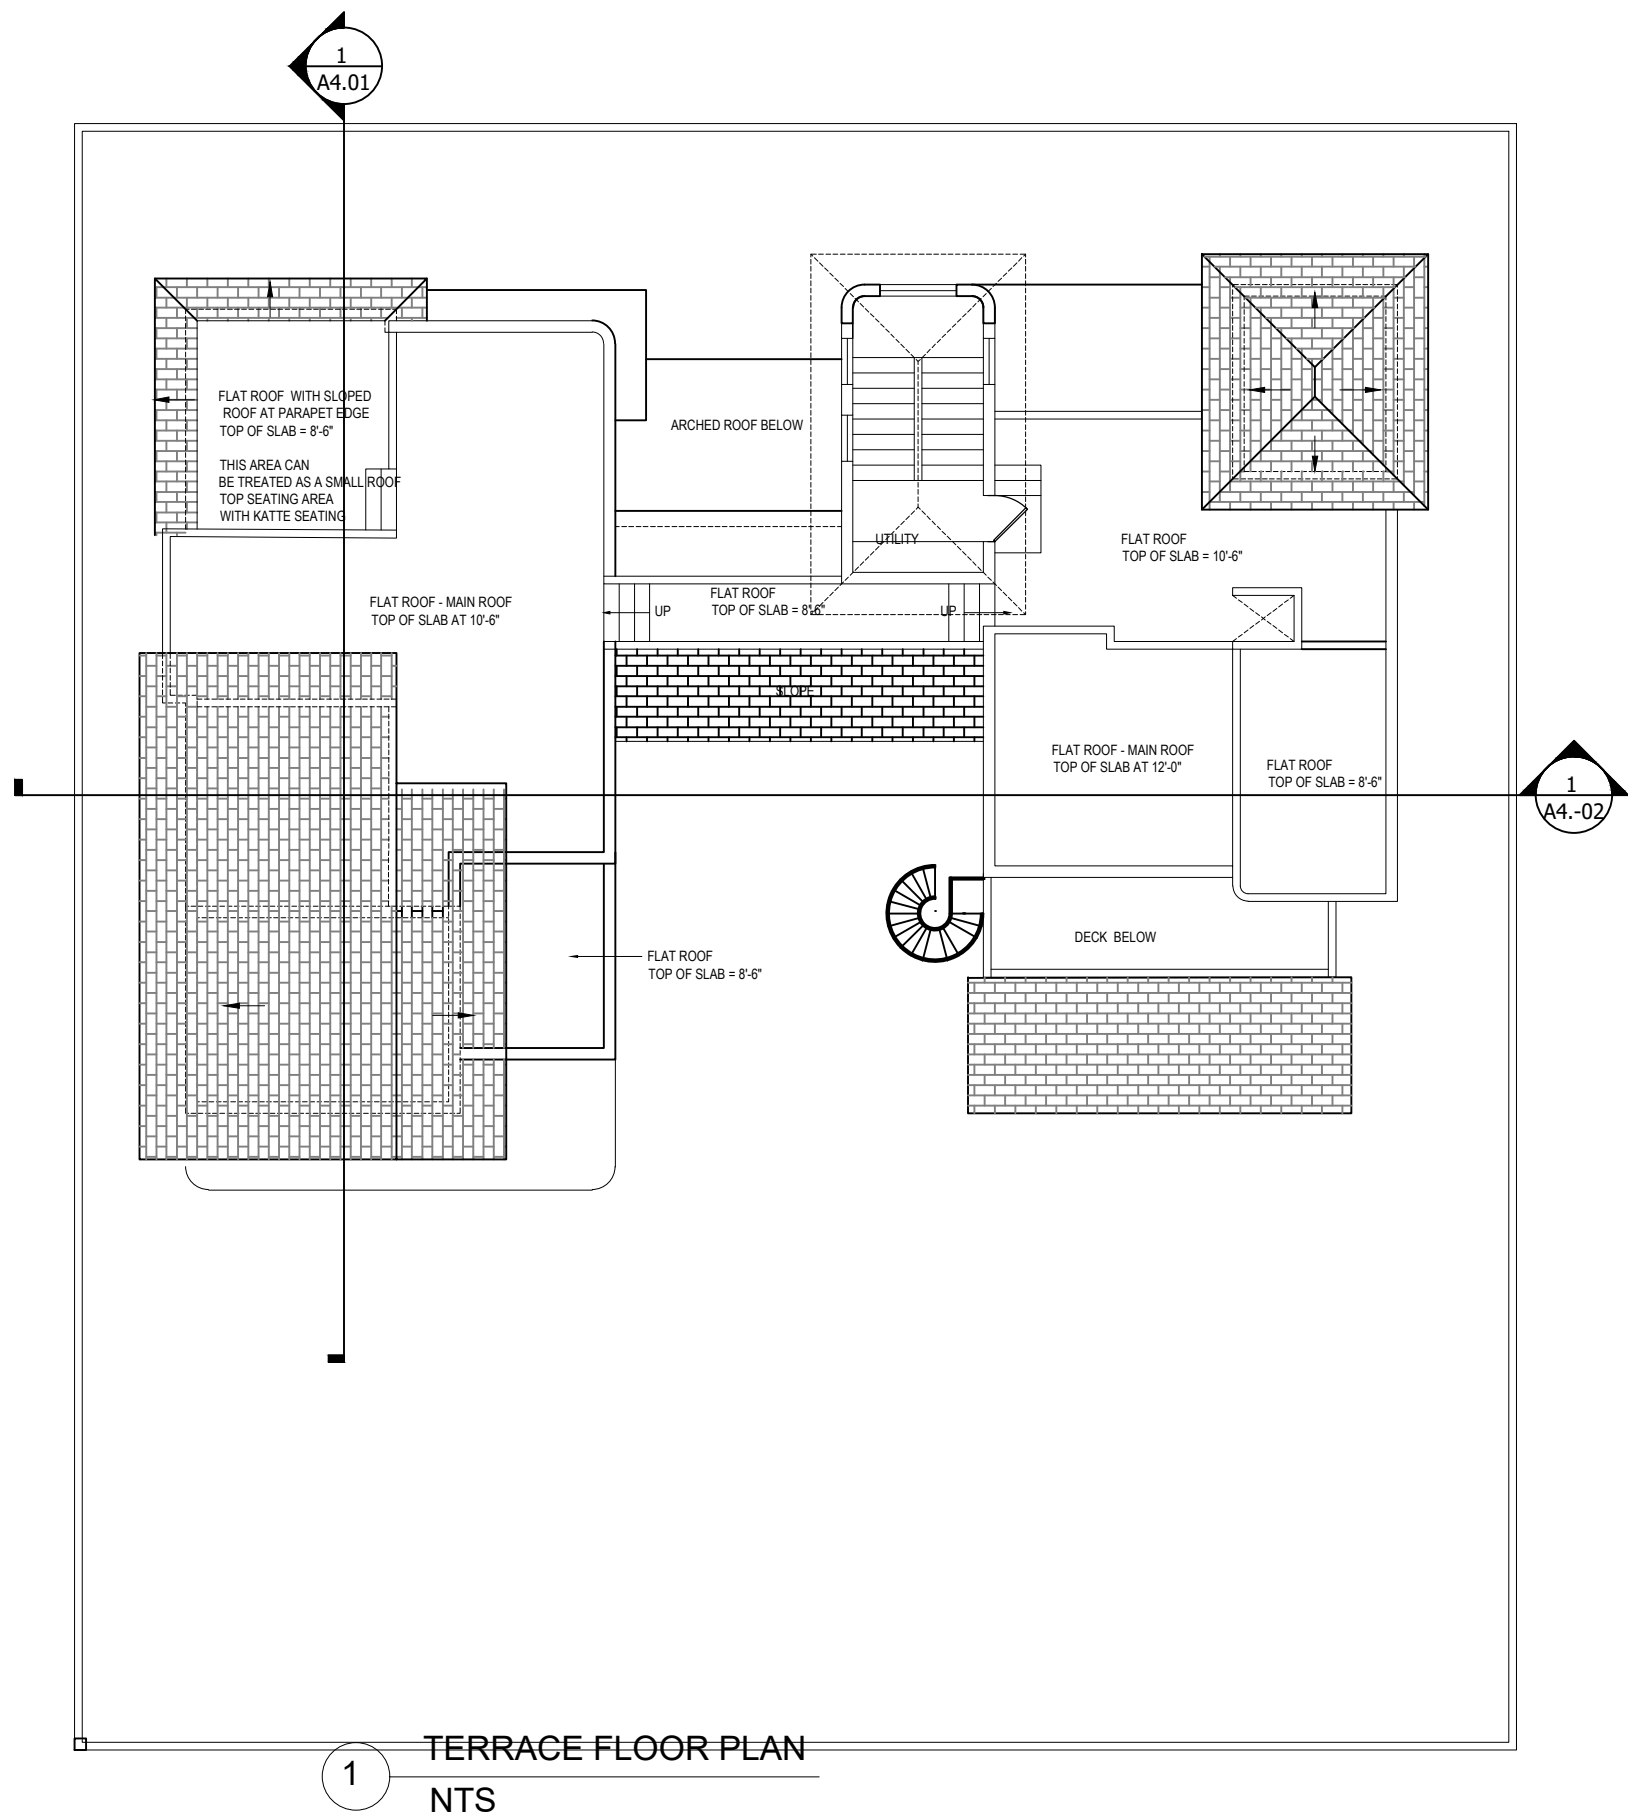
1 GROUND FLOOR PLAN
NTS

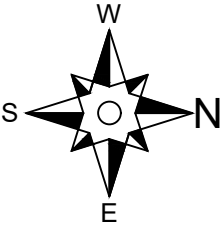

CLIENT:	Mr.	<div>NOTES: 01. ALL DIMENSIONS ARE IN INCHES & LEVELS ARE IN FEET. 02. DO NOT SCALE THE DRG. FOLLOW WRITTEN DIMENSIONS ONLY.</div>		REVISIONS				<div>ORIENTATION:</div> <div><div>W</div><div>S</div><div>N</div><div>E</div></div>	COPY RIGHT		THIS DRAWING IS THE PROPERTY OF HOUSE CONSTRUCT AND NOT TO BE USED OR COPIED WITHOUT THEIR PRIOR CONSENT OR APPROVAL				PRIME CONSULTANTS	<div></div>	
				ISSUED TO	NO.	DATE	BY	
PROJECT:	PROPOSED RESIDENCE FOR Mr. AT BENGALURU.	TITLE :	GROUND FLOOR PLAN	



1 FIRST FLOOR PLAN
NTS

CLIENT:	Mr.	NOTES: 01. ALL DIMENSIONS ARE IN INCHES & LEVELS ARE IN FEET. 02. DO NOT SCALE THE DRG. FOLLOW WRITTEN DIMENSIONS ONLY.		REVISIONS				<div>ORIENTATION:</div> <div><div>W</div><div>S</div><div>E</div><div>N</div></div>	COPY RIGHT	THIS DRAWING IS THE PROPERTY OF HOUSE CONSTRUCT AND NOT TO BE USED OR COPIED WITHOUT THEIR PRIOR CONSENT OR APPROVAL				PRIME CONSULTANTS	<div></div>
				ISSUED TO	NO.	DATE	BY								
PROJECT:	PROPOSED RESIDENCE FOR Mr. AT BENGALURU.	TITLE :	FIRST FLOOR PLAN						DRAWN	SANJAY	CHECKED	AMAN			
									DATE	SHEET	1 OF 1			
									JOB NO.	NO.RFS.: - 56	SCALE	N.T.S			
									DRG. NO.	SR-FP-01	REV. NO.	R0			
									STATUS :				FOR APPROVAL ONLY		



CLIENT:	Mr.	NOTES: 01. ALL DIMENSIONS ARE IN INCHES & LEVELS ARE IN FEET. 02. DO NOT SCALE THE DRG. FOLLOW WRITTEN DIMENSIONS ONLY.		REVISIONS				ORIENTATION: 		COPY RIGHT		THIS DRAWING IS THE PROPERTY OF HOUSE CONSTRUCT AND NOT TO BE USED OR COPIED WITHOUT THEIR PRIOR CONSENT OR APPROVAL			PRIME CONSULTANTS	
PROJECT:	PROPOSED RESIDENCE FOR Mr. AT BENGALURU.			ISSUED TO	NO.	DATE	BY									
		TITLE :	SECOND FLOOR PLAN							DRAWN	SANJAY	CHECKED	AMAN			
										DATE	SHEET	1 OF 1			
										JOB NO.	NO.RFS.: 56	SCALE	N.T.S			
										DRG. NO.	SR-FP-01	REV. NO.	R0	STATUS :	FOR APPROVAL ONLY	



1 BUILDING SECTION
NTS

CLIENT:	Mr.	NOTES: 01. ALL DIMENSIONS ARE IN INCHES & LEVELS ARE IN FEET. 02. DO NOT SCALE THE DRG. FOLLOW WRITTEN DIMENSIONS ONLY.	REVISIONS				ORIENTATION: 	COPY RIGHT	THIS DRAWING IS THE PROPERTY OF HOUSE CONSTRUCT AND NOT TO BE USED OR COPIED WITHOUT THEIR PRIOR CONSENT OR APPROVAL				PRIME CONSULTANTS	
PROJECT:	PROPOSED RESIDENCE FOR Mr. AT BENGALURU.		ISSUED TO	NO.	DATE	BY								
		TITLE :	SECTION-1					DRAWN	SANJAY	CHECKED	AMAN		STATUS :	FOR APPROVAL ONLY
								DATE	SHEET	1 OF 1			
								JOB NO.	NO.RFS.- 56	SCALE	N.T.S			
								DRG. NO.	SR-FP-01	REV. NO.	R0			

