


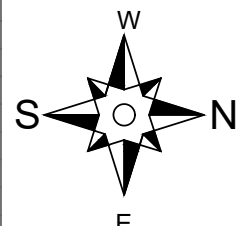
Area Schedule (Gross...	
Name	Area

PLOT SIZE	2738 SQF
STILT FLOOR	1751 SF
GROUND FLOOR	1942 SF
FIRST FLOOR	2090 SF
SECOND FLOOR	1421 SF
OFF SET	796 SF
BUILT UP AREA	1607 SF

Door Schedule				
Mark	Width	Height	NO.	AREA
MD	4' - 0"	8' - 0"	1	
D1	3' - 0"	8' - 0"	8	
D2	2' - 6"	8' - 0"	7	
PD	4' - 0"	8' - 0"	1	
SD 1	6' - 0"	8' - 0"	3	
SD 2	8' - 0"	8' - 0"	1	
MD 2	4' - 0"	7' - 6"	1	
D3	4' - 4"	8' - 0"	1	

Window Schedule				SILL : 2'-0"
				LNTEL: 8'-0"
Mark	W	H	No.	Area
SW	6'-0"	1' - 0"	6	
W1	6'-0"	6' - 0"	6	
W2	3'-0"	6' - 0"	4	
W3	3'-0"	8' - 0"	2	
W4	1'-6"	8' - 0"	6	
KW1	5'-0"	3' - 0"	2	
KW2	6'-0"	6' - 0"	1	
V1(B)	2'-6"	2' - 0"	7	
V2(A)	11'-6"	1' - 6"	1	
MW	1'-6"	7' - 6"	2	

FLOOR	FFL TO FFL
STILT FLOOR	8'-0"
GROUND FLOOR	11'-6"
FIRST FLOOR	11'-6"
SECOND FLOOR	11'-6"
A V ROOM	14'-0"

CLIENT:	Mr. DILIP	NOTES: 01. ALL DIMENSIONS ARE IN INCHES & LEVELS ARE IN FEET. 02. DO NOT SCALE THE DRG. FOLLOW WRITTEN DIMENSIONS ONLY.	REVISIONS				ORIENTATION:	COPY RIGHT	THIS DRAWING IS THE PROPERTY OF HOUSE CONSTRUCT AND NOT TO BE USED OR COPIED WITHOUT THEIR PRIOR CONSENT OR APPROVAL			PRIME CONSULTANTS	
	PROPOSED RESIDENCE FOR Mr. DILIP AT BENGALURU.		ISSUED TO	NO.	DATE	BY							
PROJECT:		TITLE : STILT FLOOR PLAN	TO CLIENT	01	11.12.2024		DRAWN	SANJAY	CHECKED	AMAN	STATUS : G F C	
			TO CLIENT	01	20.12.2024		DATE	18.04.2025	SHEET	1 OF 1		
			TO CLIENT	01	04.01.2025		JOB NO.	SCALE	N.T.S		
								DRG. NO.	REV. NO.	R0		



Area Schedule (Gross...	
Name	Area
PLOT SIZE	2738 SQF
STILT FLOOR	1751 SF
GROUND FLOOR	1942 SF
FIRST FLOOR	2090 SF
SECOND FLOOR	1421 SF
OFF SET	796 SF
BUILT UP AREA	1607 SF

Door Schedule				
Mark	Width	Height	NO.	AREA
MD	4' - 0"	8' - 0"	1	
D1	3' - 0"	8' - 0"	8	
D2	2' - 6"	8' - 0"	7	
PD	4' - 0"	8' - 0"	1	
SD 1	6' - 0"	8' - 0"	3	
SD 2	8' - 0"	8' - 0"	1	
MD 2	4' - 0"	7' - 6"	1	
D3	4' - 4"	8' - 0"	1	

Window Schedule				SILL : 2'-0"
				LNTEL: 8'-0"
Mark	W	H	No.	Area
SW	6'-0"	1' - 0"	6	
W1	6'-0"	6' - 0"	6	
W2	3'-0"	6' - 0"	4	
W3	3'-0"	8' - 0"	2	
W4	1'-6"	8' - 0"	6	
KW1	5'-0"	3' - 0"	2	
KW2	6'-0"	6' - 0"	1	
V1(B)	2'-6"	2' - 0"	7	
V2(A)	11'-6"	1' - 6"	1	
MW	1'-6"	7' - 6"	2	

FLOOR	FFL TO FFL
STILT FLOOR	8'-0"
GROUND FLOOR	11'-6"
FIRST FLOOR	11'-6"
SECOND FLOOR	11'-6"
A V ROOM	14'-0"

CLIENT:

Mr. DILIP

PROJECT:

PROPOSED RESIDENCE
FOR Mr. DILIP
AT BENGALURU.

NOTES:

01. ALL DIMENSIONS ARE IN INCHES & LEVELS ARE IN FEET.
02. DO NOT SCALE THE DRG. FOLLOW WRITTEN DIMENSIONS
ONLY.

TITLE :

GROUND FLOOR PLAN

REVISIONS

ISSUED TO	NO.	DATE	BY
TO CLIENT	01	11.12.2024
TO CLIENT	01	20.12.2024
TO CLIENT	01	04.01.2025

ORIENTATION:

COPY RIGHT

THIS DRAWING IS THE PROPERTY OF
HOUSE CONSTRUCT AND NOT TO BE
USED OR COPIED WITHOUT THEIR PRIOR
CONSENT OR APPROVAL

DRAWN

SANJAY

CHECKED

AMAN

DATE

18.04.2025

SHEET

1 OF 1

JOB NO.

.....

SCALE

N.T.S

DRG. NO.

.....


REV. NO.

R0

PRIME CONSULTANTS

STATUS :

G F C

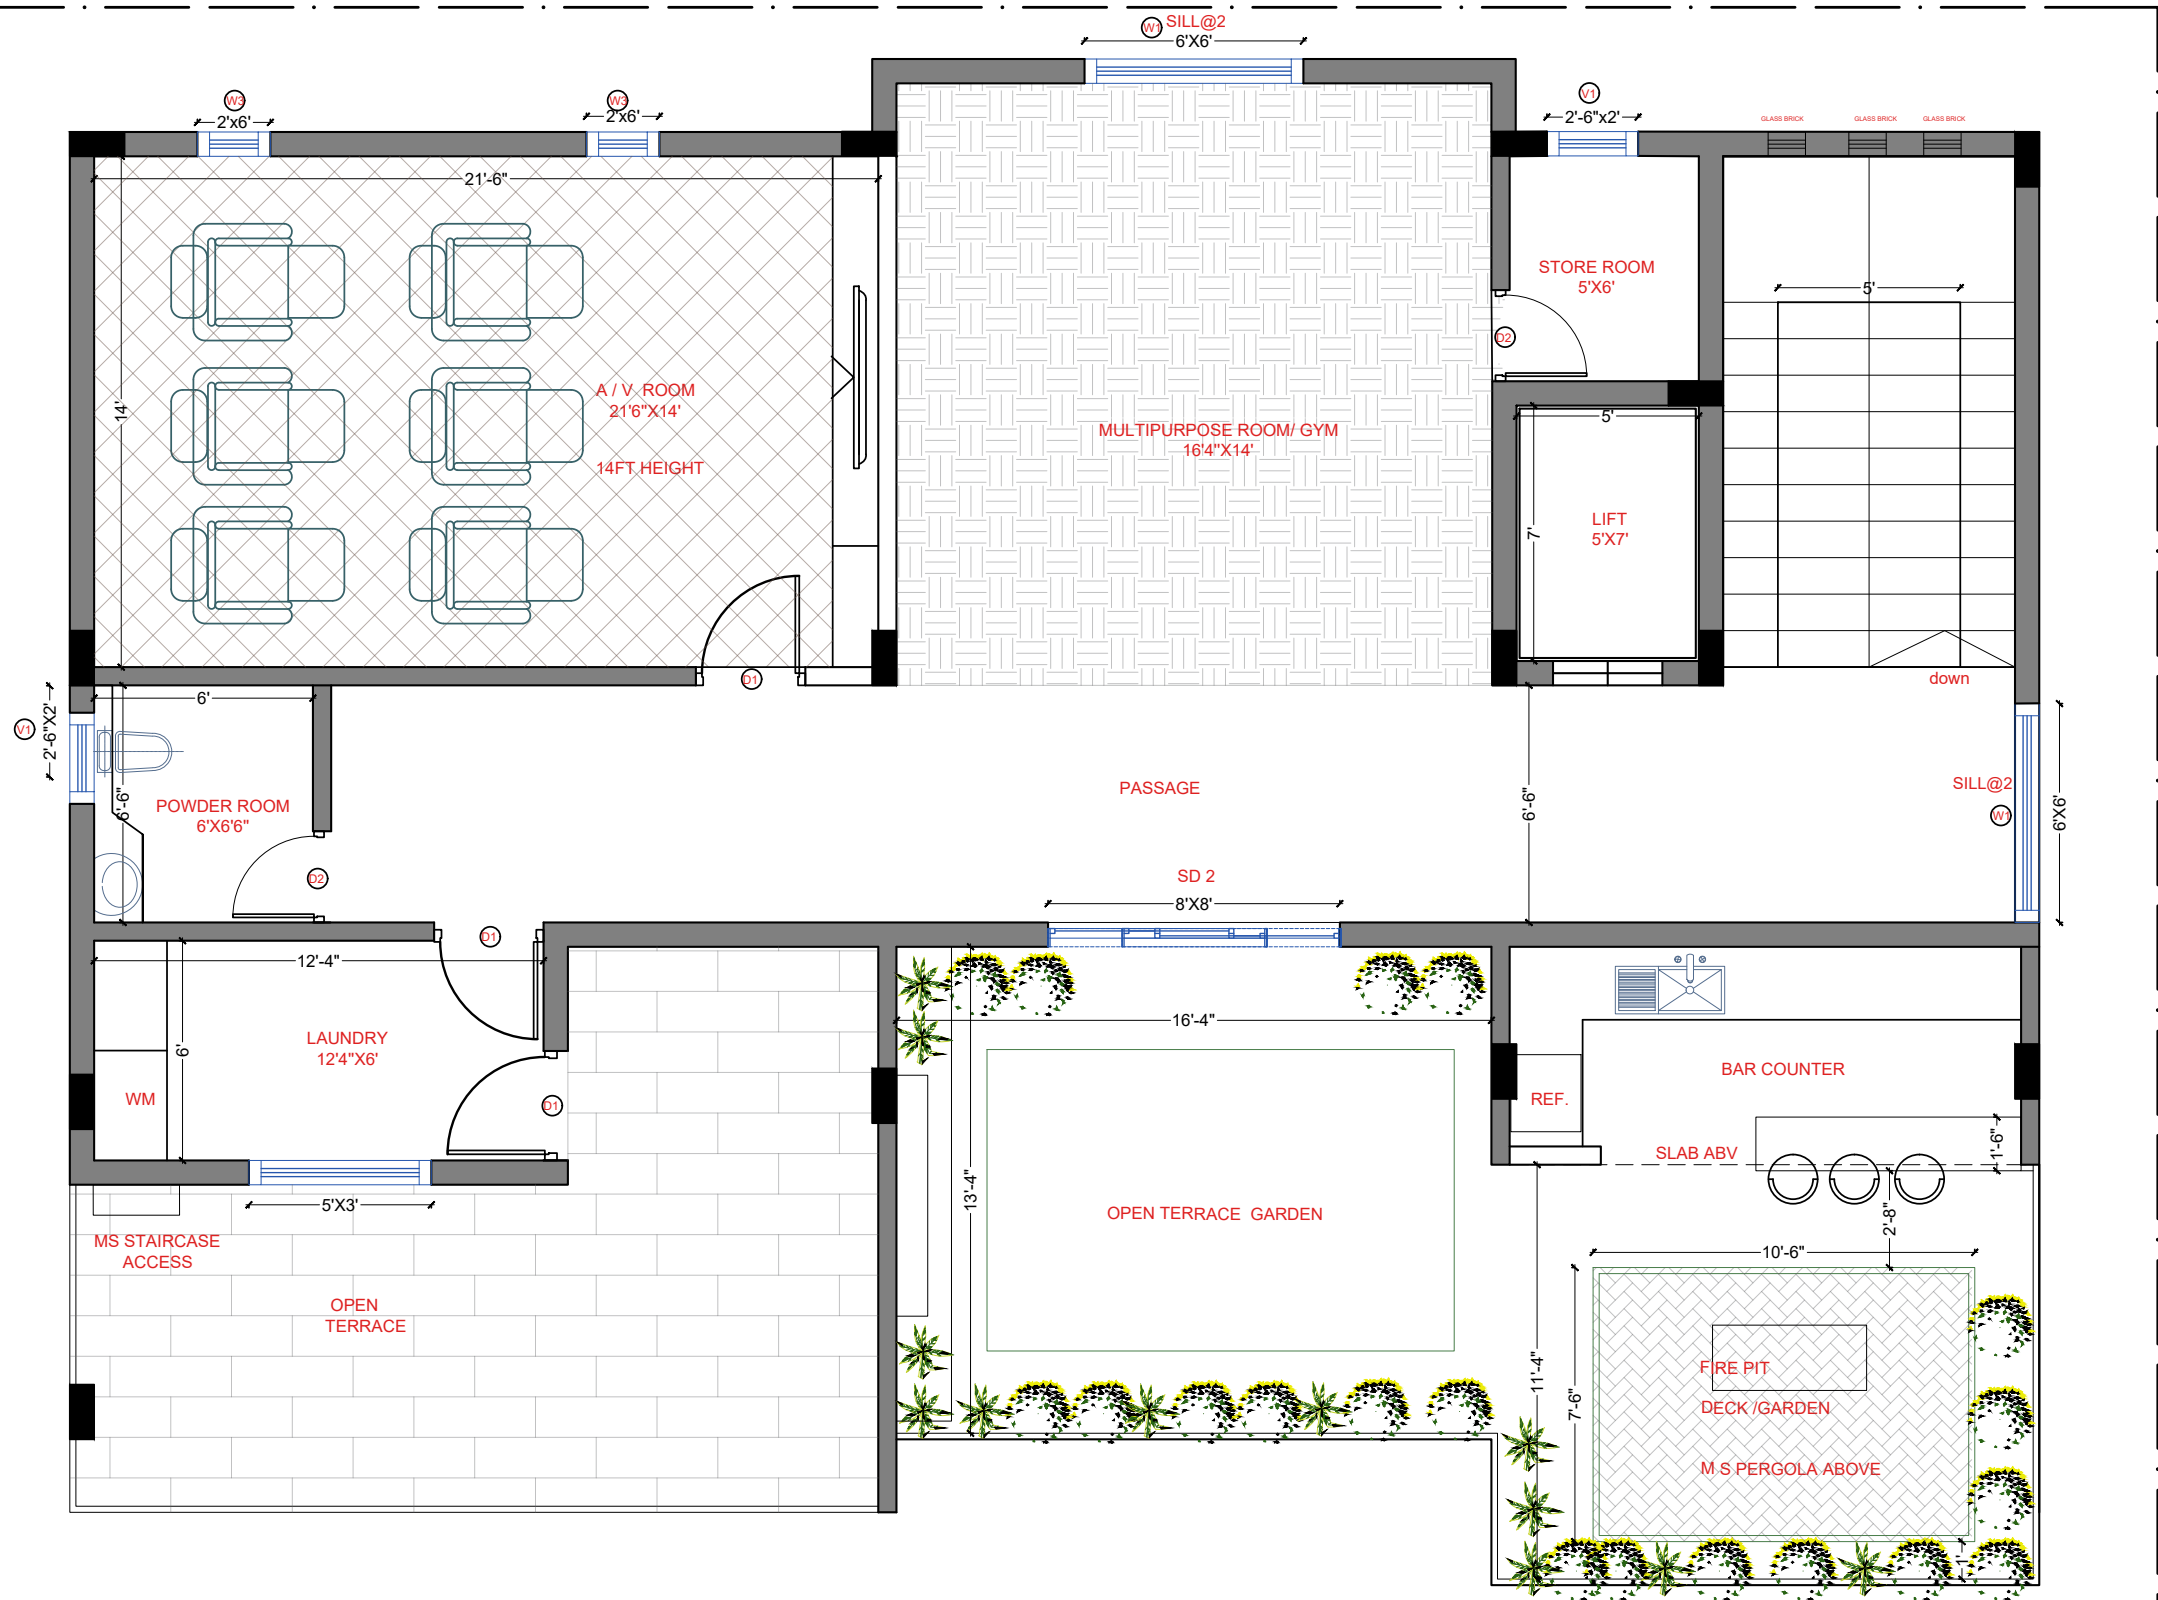

TERRACE FLOOR PLAN
FFL TO FFL 11'6"
LINTEL@8FT

EAST BY ROAD

Area Schedule (Gross...

Name	Area
PLOT SIZE	2738 SQF
STILT FLOOR	1751 SF
GROUND FLOOR	1942 SF
FIRST FLOOR	2090 SF
SECOND FLOOR	1421 SF
OFF SET	796 SF
BUILT UP AREA	1607 SF


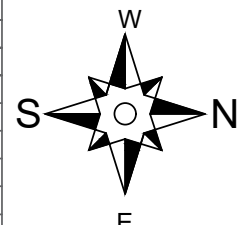
Door Schedule


Mark	Width	Height	NO.	AREA
MD	4' - 0"	8' - 0"	1	
D1	3' - 0"	8' - 0"	8	
D2	2' - 6"	8' - 0"	7	
PD	4' - 0"	8' - 0"	1	
SD 1	6' - 0"	8' - 0"	3	
SD 2	8' - 0"	8' - 0"	1	
MD 2	4' - 0"	7' - 6"	1	
D3	4' - 4"	8' - 0"	1	

Window Schedule

		SILL : 2'-0"		LINTEL: 8'-0"	
Mark	W	H	No.	Area	
SW	6'-0"	1' - 0"	6		
W1	6'-0"	6' - 0"	6		
W2	3'-0"	6' - 0"	4		
W3	3'-0"	8' - 0"	2		
W4	1'-6"	8' - 0"	6		
KW1	5'-0"	3' - 0"	2		
KW2	6'-0"	6' - 0"	1		
V1(B)	2'-6"	2' - 0"	7		
V2(A)	11'-6"	1' - 6"	1		
MW	1'-6"	7' - 6"	2		

FLOOR	FFL TO FFL
STILT FLOOR	8'-0"
GROUND FLOOR	11'-6"
FIRST FLOOR	11'-6"
SECOND FLOOR	11'-6"
A V ROOM	14'-0"

CLIENT:	Mr. DILIP	NOTES: 01. ALL DIMENSIONS ARE IN INCHES & LEVELS ARE IN FEET. 02. DO NOT SCALE THE DRG. FOLLOW WRITTEN DIMENSIONS ONLY.	REVISIONS				ORIENTATION:	COPY RIGHT	THIS DRAWING IS THE PROPERTY OF HOUSE CONSTRUCT AND NOT TO BE USED OR COPIED WITHOUT THEIR PRIOR CONSENT OR APPROVAL			PRIME CONSULTANTS	
	PROPOSED RESIDENCE FOR Mr. DILIP AT BENGALURU.		ISSUED TO	NO.	DATE	BY							
PROJECT:		TITLE : SECOND FLOOR PLAN	TO CLIENT	01	11.12.2024		DRAWN	SANJAY	CHECKED	AMAN	STATUS : G F C	
			TO CLIENT	01	20.12.2024		DATE	18.04.2025	SHEET	1 OF 1		
			TO CLIENT	01	04.01.2025		JOB NO.	SCALE	N.T.S		
								DRG. NO.	REV. NO.	R0		

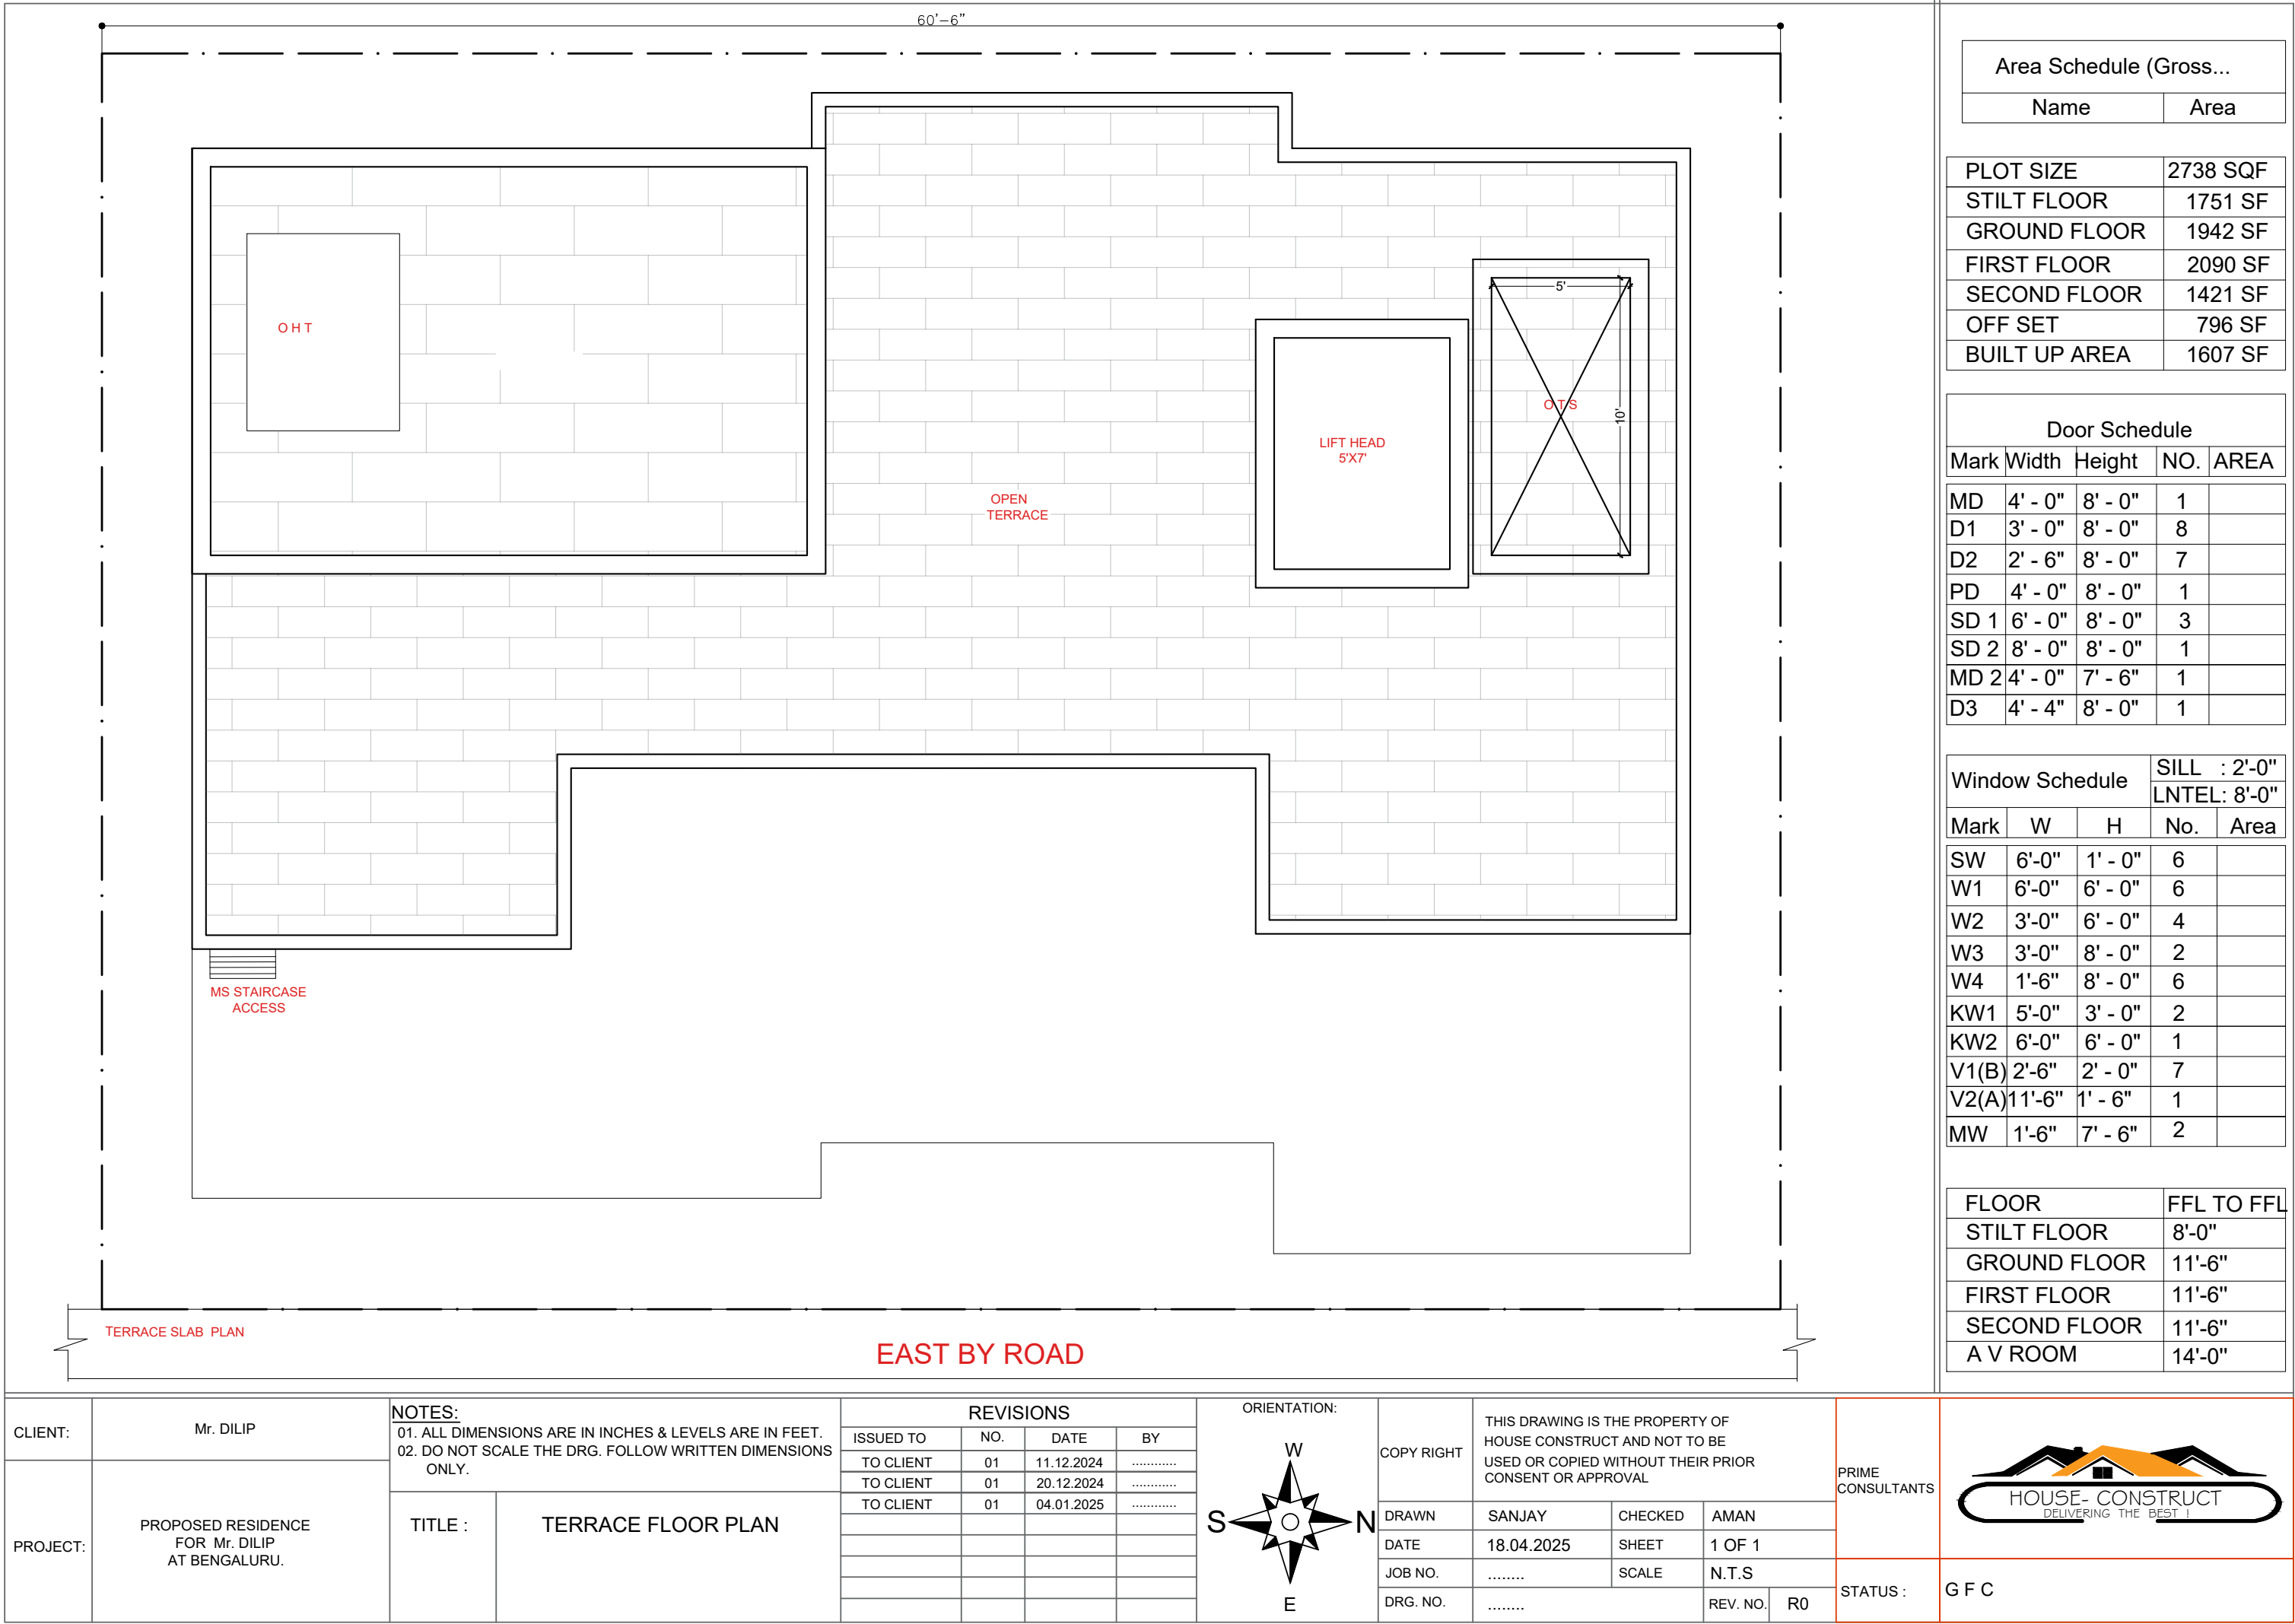



Area Schedule (Gross...	
Name	Area
PLOT SIZE	2738 SQF
STILT FLOOR	1751 SF
GROUND FLOOR	1942 SF
FIRST FLOOR	2090 SF
SECOND FLOOR	1421 SF
OFF SET	796 SF
BUILT UP AREA	1607 SF

Door Schedule				
Mark	Width	Height	NO.	AREA
MD	4' - 0"	8' - 0"	1	
D1	3' - 0"	8' - 0"	8	
D2	2' - 6"	8' - 0"	7	
PD	4' - 0"	8' - 0"	1	
SD 1	6' - 0"	8' - 0"	3	
SD 2	8' - 0"	8' - 0"	1	
MD 2	4' - 0"	7' - 6"	1	
D3	4' - 4"	8' - 0"	1	

Window Schedule				SILL : 2'-0"
				LNTEL: 8'-0"
Mark	W	H	No.	Area
SW	6'-0"	1' - 0"	6	
W1	6'-0"	6' - 0"	6	
W2	3'-0"	6' - 0"	4	
W3	3'-0"	8' - 0"	2	
W4	1'-6"	8' - 0"	6	
KW1	5'-0"	3' - 0"	2	
KW2	6'-0"	6' - 0"	1	
V1(B)	2'-6"	2' - 0"	7	
V2(A)	11'-6"	1' - 6"	1	
MW	1'-6"	7' - 6"	2	

FLOOR	FFL TO FFL
STILT FLOOR	8'-0"
GROUND FLOOR	11'-6"
FIRST FLOOR	11'-6"
SECOND FLOOR	11'-6"
A V ROOM	14'-0"

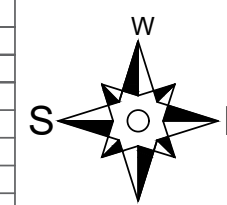CLIENT:	Mr. DILIP	<div>NOTES:</div> <div>01. ALL DIMENSIONS ARE IN INCHES & LEVELS ARE IN FEET.</div> <div>02. DO NOT SCALE THE DRG. FOLLOW WRITTEN DIMENSIONS ONLY.</div>		REVISIONS				<div>ORIENTATION:</div> <div></div>	COPY RIGHT	THIS DRAWING IS THE PROPERTY OF HOUSE CONSTRUCT AND NOT TO BE USED OR COPIED WITHOUT THEIR PRIOR CONSENT OR APPROVAL				PRIME CONSULTANTS	<div></div>		
PROJECT:	PROPOSED RESIDENCE FOR Mr. DILIP AT BENGALURU.			TITLE :	TERRACE FLOOR PLAN	ISSUED TO	NO.									DATE	BY
						TO CLIENT	01									11.12.2024
						TO CLIENT	01									20.12.2024
						TO CLIENT	01									04.01.2025
								DRAWN	SANJAY	CHECKED	AMAN	STATUS :	G F C				
								DATE	18.04.2025	SHEET	1 OF 1						
								JOB NO.	SCALE	N.T.S						
								DRG. NO.		REV. NO.	R0					